



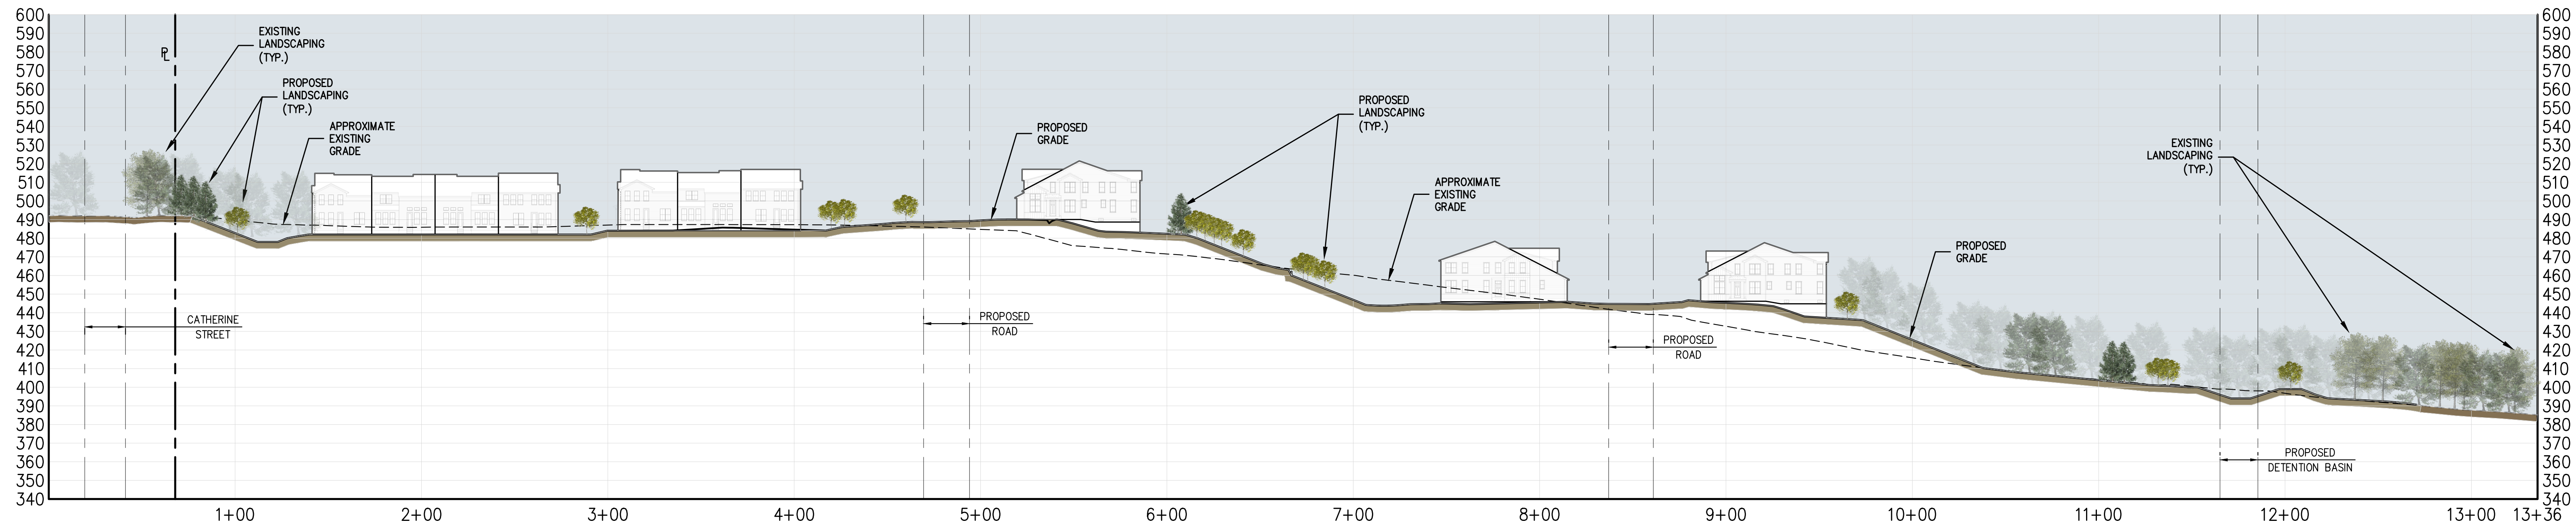


SECTION A-A PROFILE

SCALE: HORZ. 1" = 40'
VERT. 1" = 40'

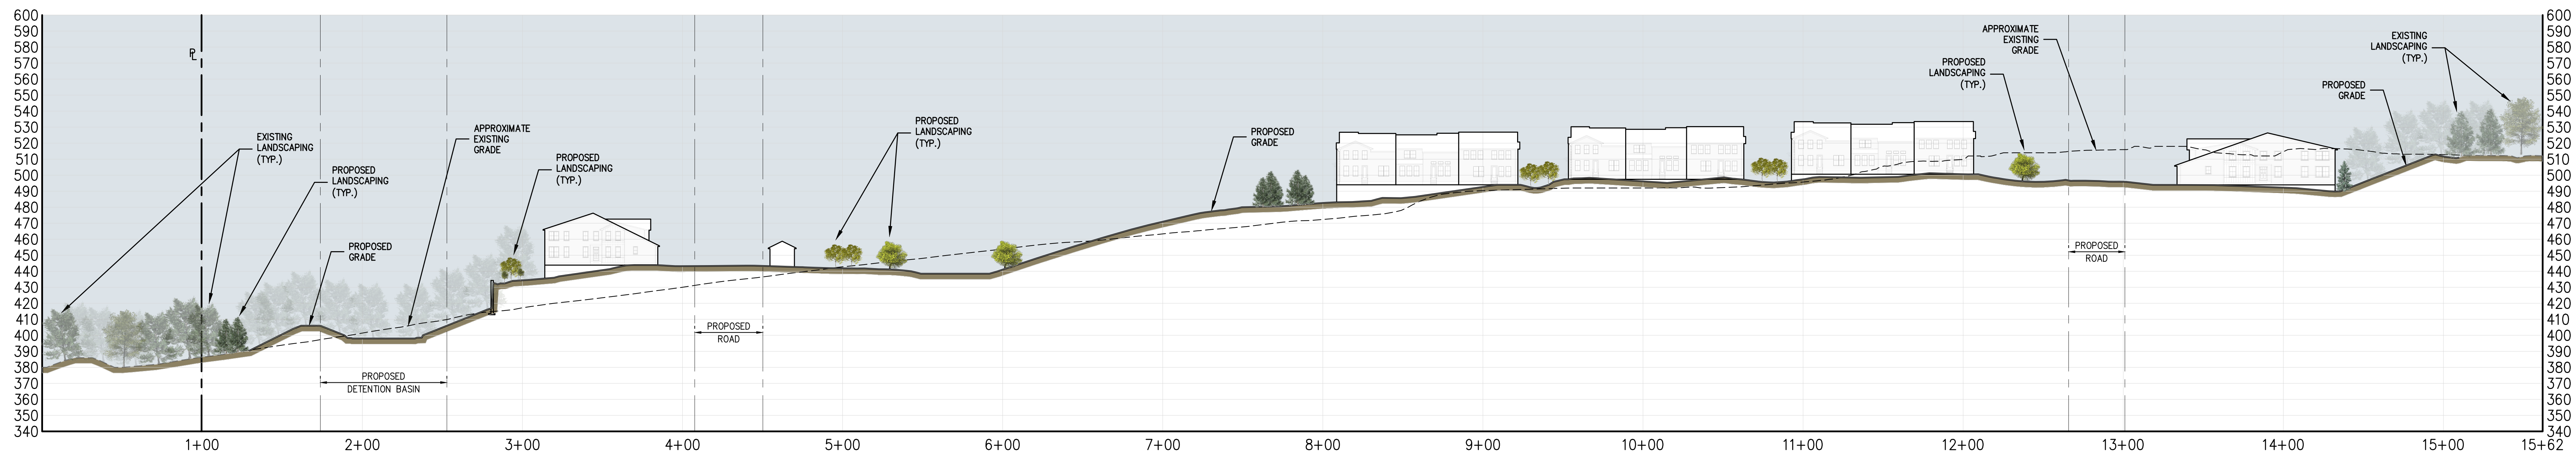


SECTION B-B PROFILE

SCALE: HORZ. 1" = 40'
VERT. 1" = 40'

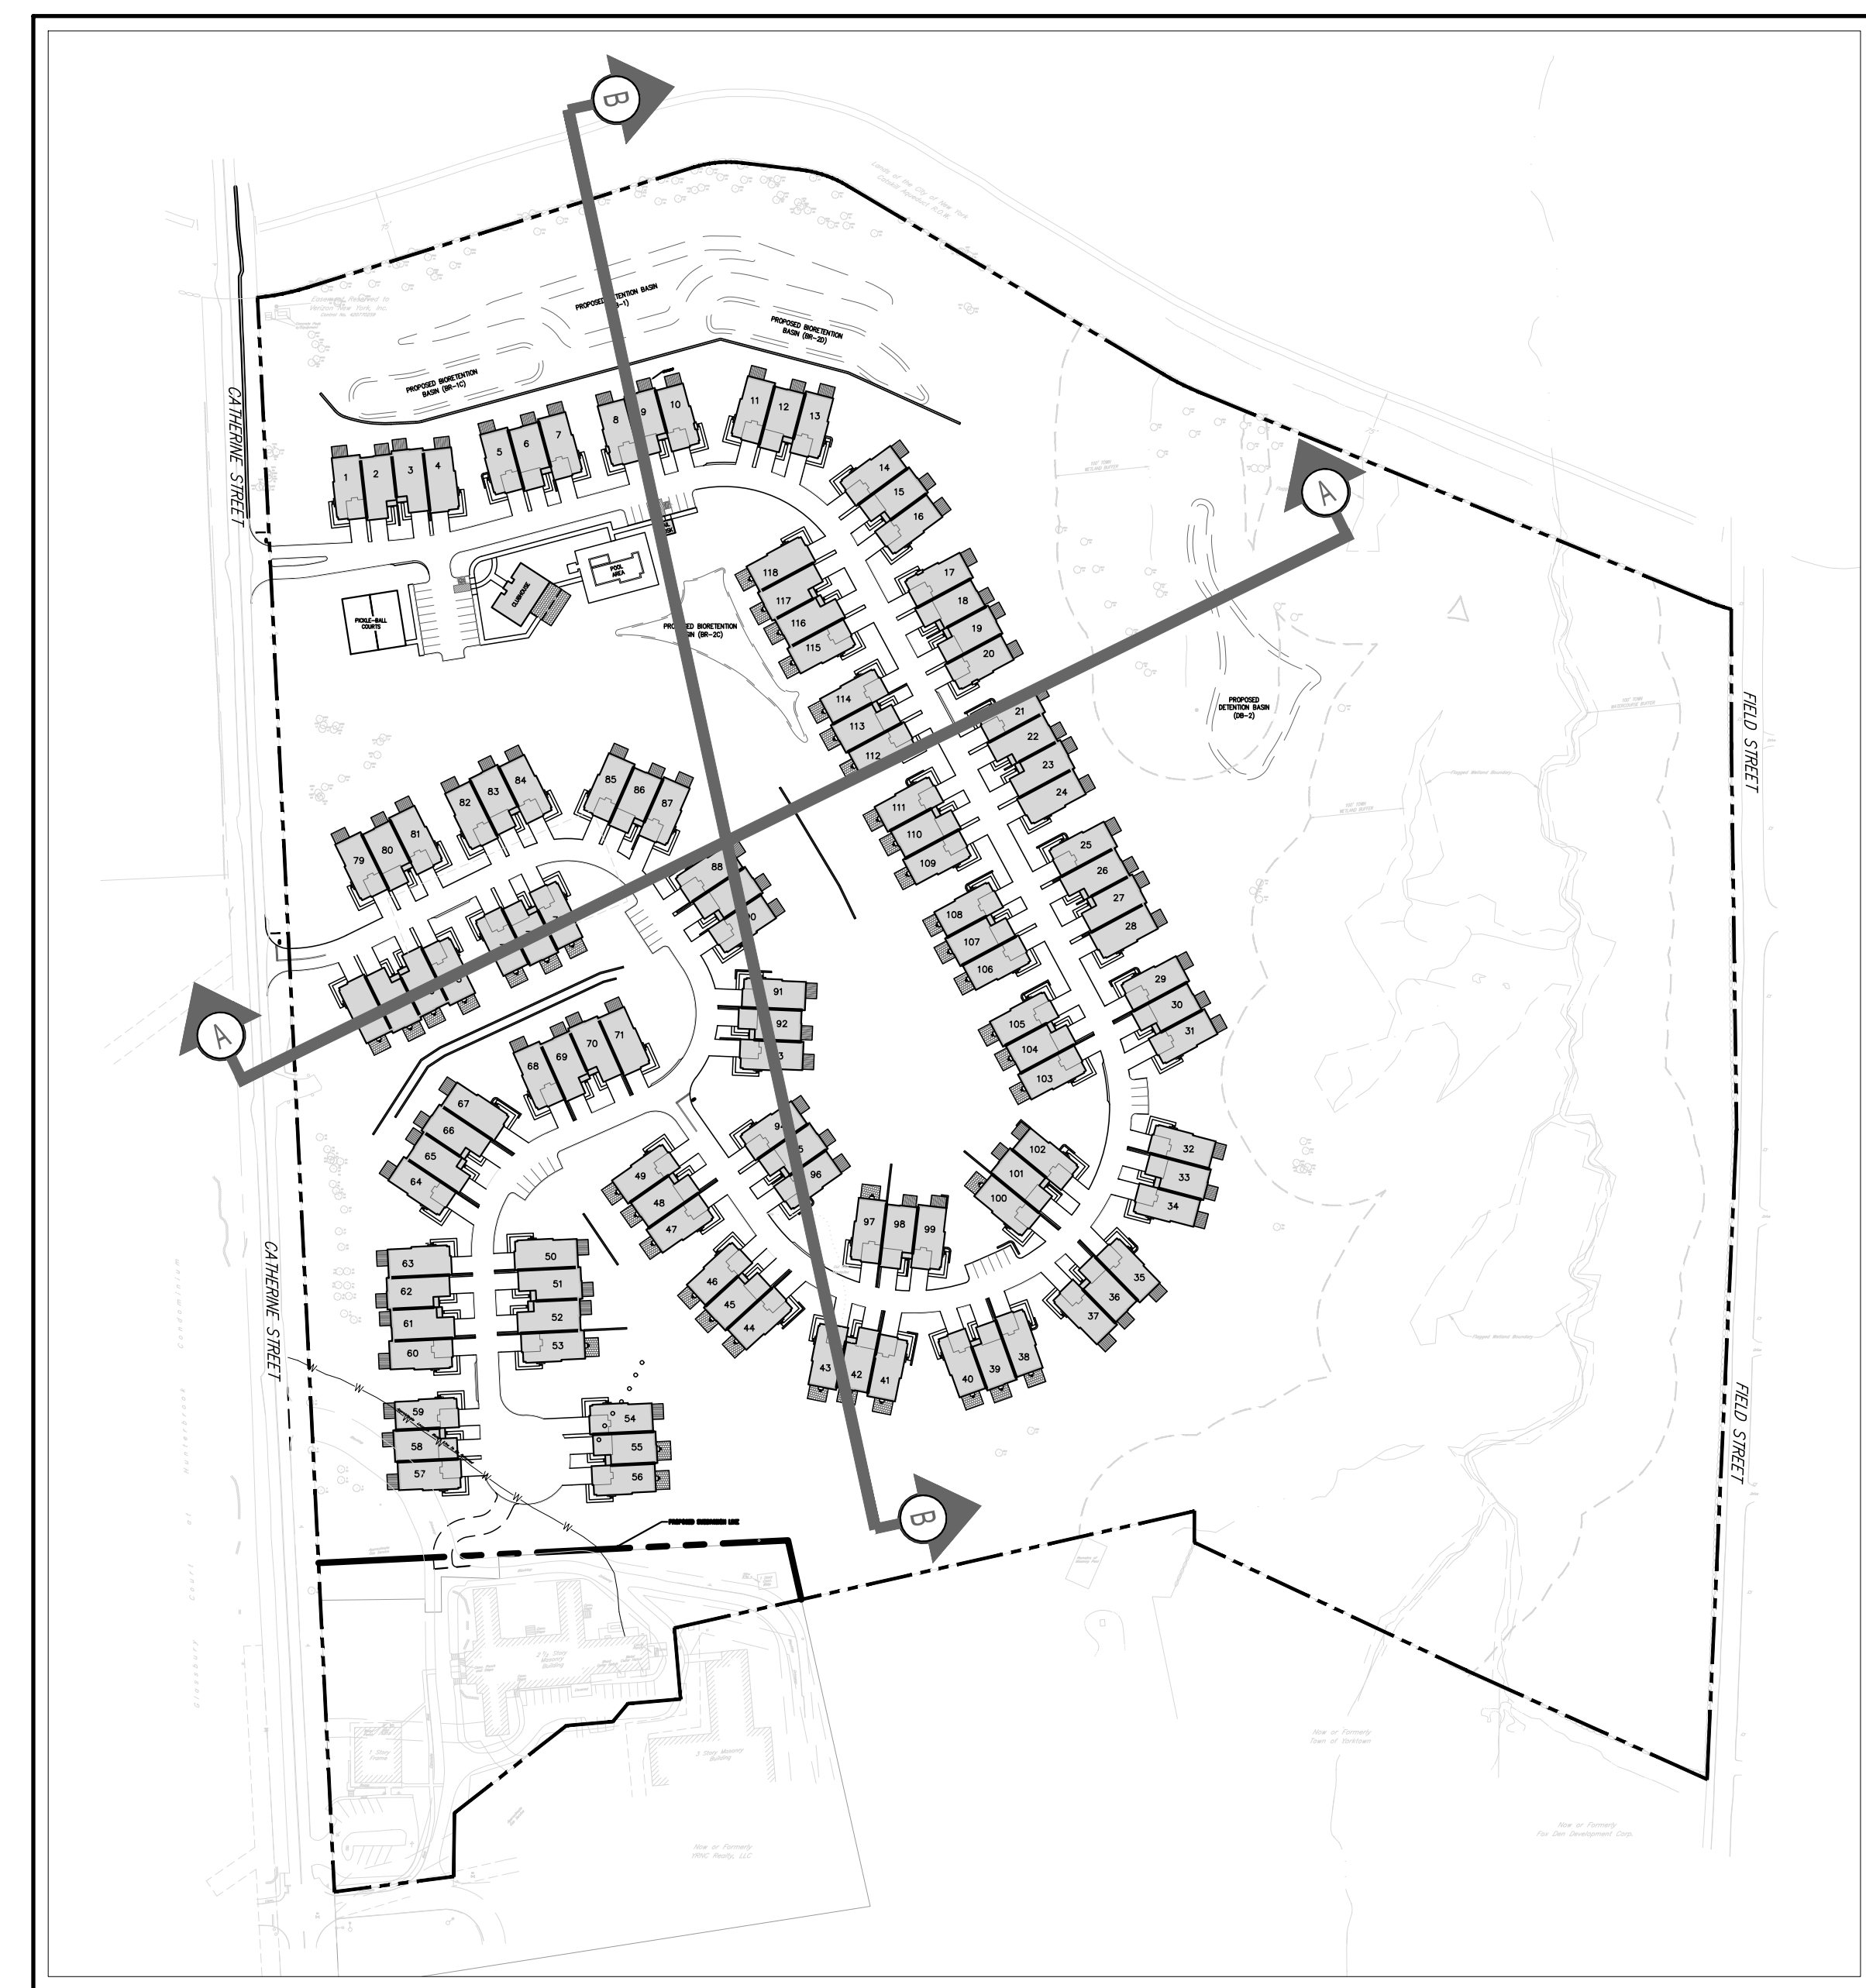

AREA MAP
SCALE: 1" = 160'

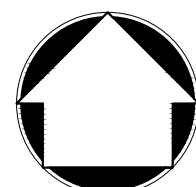

CROSS SECTIONS

FIELDHOME AT CATHERINE STREET
TOWN OF YORKTOWN, NEW YORK

ANY ALTERATION OF PLANS, SPECIFICATIONS, PLATS AND REPORTS BEARING THE SEAL OF A LICENSED PROFESSIONAL ENGINEER OR LICENSED LAND SURVEYOR IS A VIOLATION OF ARTICLE 145 OF THE NEW YORK STATE EDUCATION LAW, EXCEPT AS PROVIDED FOR BY SECTION 7209, SUBSECTION 2.

Drawn: NB Approved: DV
Scale: AS SHOWN
Date: 04/23/2025
Project No: 23109
Drawing No: SECTIONS

C-220

APPLICANT:

TOLL BROS. INC.
420 ROUTE 1
DANBURY, CT 06810

JMC Planning, Engineering, Landscape Architecture & Land Surveying, PLLC
JMC Site Development Consultants, LLC
John Mayer Consulting, Inc.
1420 BEVERLY ROAD • AMHERST, NY 14354
PH: 716.293.2425 • FAX: 716.293.2102
www.jmcpcllc.com



COPYRIGHT © 2005 by JMC. All rights reserved. No part of this document may be reproduced, stored in a retrieval system, or transmitted in any form or by means, electronic, mechanical, photocopying, recording, or otherwise, without the prior written permission of JMC PLANNING, ENGINEERING, LANDSCAPE ARCHITECTURE, LAND SURVEYING, LLC. JMC SITE DEVELOPMENT CONSULTANTS, INC. 10000 W. 10th Avenue, Suite 100, Denver, CO 80202. Tel: 303.751.1000. Fax: 303.751.1001. www.jmcplanning.com



	EXISTING WETLAND LINE AND DELINEATION
	EXISTING BUILDING OVERHANG
	EXISTING BUILDING LINE
	EXISTING PAVEMENT EDGE
	EXISTING CURB LINE
	EXISTING CONTOUR
	EXISTING INDEX CONTOUR
	EXISTING STONE WALL
	EXISTING RETAINING WALL
	EXISTING FENCE
	EXISTING STORM DRAIN LINE AND SIZE
	EXISTING SANITARY LINE AND SIZE
	EXISTING WATER LINE
	EXISTING GAS LINE
	EXISTING OVERHEAD WIRES
	EXISTING DRAIN INLET
	EXISTING FIRE HYDRANT
	EXISTING GAS VALVE
	EXISTING WATER VALVE
	EXISTING UTILITY POLE
	EXISTING LIGHT POLE
	EXISTING SIGN
	PROPOSED CURB
	PROPOSED CONCRETE SIDEWALK
	PROPOSED DROP CURB AND RAMP
	PROPOSED SANITARY SEWER MANHOLE
	PROPOSED STORM DRAIN MANHOLE
	PROPOSED BYPASS MANHOLE
	PROPOSED TYPE CI DRAIN INLET
	PROPOSED TYPE II DRAIN INLET
	PROPOSED TYPE LI DRAIN INLET
	PROPOSED END SECTION
	PROPOSED HEADWALL
	PROPOSED WATER QUALITY STRUCTURE
	PROPOSED SUBSURFACE DRAINAGE OUTLET CONTROL STRUCTURE
	PROPOSED CLEANOUT
	PROPOSED HYDRANT
	PROPOSED STORM DRAIN LINE & SIZE
	PROPOSED SANITARY SEWER LINE & SIZE
	PROPOSED WATER LINE & SIZE
	PROPOSED CONCRETE ENCASEMENT
	PROPOSED SANITARY SERVICE LINE
	PROPOSED WATER SERVICE LINE
	PROPOSED GAS VALVE
	PROPOSED RETAINING WALL (DESIGN BY OTHERS)
	PROPOSED DOUBLE ARM LIGHTING STANDARD (DESIGN BY OTHERS)
	PROPOSED SINGLE ARM LIGHTING STANDARD (DESIGN BY OTHERS)

NOTES:

1. EXISTING CONDITIONS SPECIFIED ON THIS PLAN HAVE BEEN TAKEN FROM SURVEY TITLE, "SURREY OF PROPERTY," PREPARED BY WARD MAPEN ENGINEERS, INC., DATED 03/27/2022.
2. ALL STORMWATER MANAGEMENT PRACTICES SHALL BE INSTALLED UNDISTURBED AND PROTECTED FROM ANY FURTHER DISTURBANCE DURING CONSTRUCTION. HOWEVER, DURING CONSTRUCTION OF THE PRACTICE, THE CONTRACTOR SHALL MINIMIZE AREA OF DISTURBANCE TO THE PRACTICE. THE CONTRACTOR SHALL NOT STORE MATERIALS THERE. THERE SHALL BE NO STORAGE OF MATERIALS WITHIN OR NEAR TO BE USED FOR CONSTRUCTION OF THE PRACTICE. THE CONTRACTOR SHALL BE INSTALLED CONSTRUCTION FENCE AROUND THE PRACTICE TO DISCOURAGE VEHICLE TRAFFIC.
3. UNLESS OTHERWISE SPECIFIED, PIPE FOR STORM DRAINS SHALL BE HIGH DENSITY POLYETHYLENE (HDPE) WITH A SMOOTH INTERIOR AND ANNULAR EXTERIOR. COORDINATIONS IN ACCORD WITH ASTM F-2688. JOINTS SHALL BE GASKETED.
4. UNLESS OTHERWISE SPECIFIED, PIPE FOR SANITARY SEWER GRAVITY LINES SHALL BE POLYVINYL CHLORIDE (PVC) (SDR-35), WITH PUSH-ON JOINTS SHALL BE GASKETED.
5. UNLESS OTHERWISE SPECIFIED, PIPE FOR WATER LINES SHALL BE DOUBLE CEMENT-LINED DUCTILE IRON PIPE (DIP), CLASS 52, WITH PUSH-ON JOINTS SHALL BE GASKETED. IN ACCORD WITH AWWA C-150, C-151, C-104 AND C-111.

		OVERALL PRELIMINARY SITE UTILITIES PLAN	
		FIELDHOME AT CATHERINE STREET	
		CATHERINE STREET TOWN OF YORKTOWN, NEW YORK	
ANY ALTERATION OF PLANS, SPECIFICATIONS, PLATS AND REPORTS BEARING THE SEAL OF A LICENSED PROFESSIONAL ENGINEER OR LICENSED LAND SURVEYOR IS A VIOLATION OF ARTICLE 145 OF THE NEW YORK STATE EDUCATION LAW, EXCEPT AS PROVIDED FOR BY SECTION 7209, SUBSECTION 2			
Drawn:	BMS	Approved:	DV
Scale:	1" = 60'		
Date:	04/23/2025		
Project No:	23109		
Drawing No:	C-300	UTL No:	
C-300			



LEGEND	
	EXISTING PROPERTY LINE
	ADJACENT PROPERTY LINE
	EXISTING EASEMENT LINE
	EXISTING WETLAND LINE AND DELINEATION
	EXISTING BUILDING OVERHANG
	EXISTING BUILDING LINE
	EXISTING PAVEMENT EDGE
	EXISTING CURB LINE
	EXISTING CONTOUR
	EXISTING INDEX CONTOUR
	EXISTING STONE WALL
	EXISTING RETAINING WALL
	EXISTING FENCE
	EXISTING STORM DRAIN LINE AND SIZE
	EXISTING SANITARY LINE AND SIZE
	EXISTING WATER LINE
	EXISTING GAS LINE
	EXISTING OVERHEAD WIRES
	EXISTING DRAIN INLET
	EXISTING MANHOLE
	EXISTING FIRE HYDRANT
	EXISTING GAS VALVE
	EXISTING WATER VALVE
	EXISTING UTILITY POLE
	EXISTING LIGHT POLE
	EXISTING SIGN
	PROPOSED BUILDING LINE
	PROPOSED CURB
	PROPOSED CONCRETE SIDEWALK
	PROPOSED DROP CURB AND RAMP
	PROPOSED SANITARY SEWER MANHOLE
	PROPOSED STORM DRAIN MANHOLE
	PROPOSED BYPASS MANHOLE
	PROPOSED TYPE C DRAIN INLET
	PROPOSED TYPE D DRAIN INLET
	PROPOSED TYPE U DRAIN INLET
	PROPOSED END SECTION
	PROPOSED HEADWALL
	PROPOSED WATER QUALITY STRUCTURE
	PROPOSED SUBSURFACE DRAINAGE OUTLET CONTROL STRUCTURE
	PROPOSED CLEANOUT
	PROPOSED HYDRANT
	PROPOSED STORM DRAIN LINE & SIZE
	PROPOSED SANITARY SEWER LINE & SIZE
	PROPOSED WATER LINE & SIZE
	PROPOSED CONCRETE ENCLOSURE
	PROPOSED SANITARY SERVICE LINE
	PROPOSED WATER SERVICE LINE
	PROPOSED WATER VALVE
	PROPOSED RETAINING WALL (DESIGN BY OTHERS)
	PROPOSED DOUBLE ARM LIGHTING STANDARD (DESIGN BY OTHERS)
	PROPOSED SINGLE ARM LIGHTING STANDARD (DESIGN BY OTHERS)

NOTES

- EXISTING CONDITIONS SHOWN ON THIS PLAN HAVE BEEN TAKEN FROM SURVEY TITLED, "SURVEY OF PROPERTY, PREPARED BY WARD CARPENTER ENGINEERS, INC., DATED 01/25/2022."
- ALL STORMWATER MANAGEMENT PRACTICES SHALL REMAIN UNDISTURBED AND BE PROTECTED FROM HEAVY MACHINERY TRAFFIC DURING CONSTRUCTION. HOWEVER, DURING CONSTRUCTION OF THE PROJECT, THE CONTRACTOR SHALL MINIMIZE AND AVOID HEAVY MACHINERY TRAFFIC TO THE MAXIMUM EXTENT PRACTICABLE. THERE SHALL BE NO STORAGE OF MATERIALS WITHIN AREAS TO BE USED FOR STORMWATER MANAGEMENT PRACTICES. THE CONTRACTOR SHALL INSTALL CONSTRUCTION FENCE AROUND THE PROJECT TO DISCOURAGE VEHICLE TRAFFIC.
- UNLESS OTHERWISE SPECIFIED, PIPE FOR STORM DRAINS SHALL BE HIGH DENSITY POLYETHYLENE PIPE (HDPE) WITH A SMOOTH INTERIOR AND ANNUAL EXTERIOR CORRUGATIONS IN ACCORDANCE WITH ASTM F-2948. JOINTS SHALL BE WATERSTOP IN ACCORDANCE WITH ASTM D-3204 AND D-3202.
- UNLESS OTHERWISE SPECIFIED, PIPE FOR SANITARY SEWER GRAVITY LINES SHALL BE POLYVINYL CHLORIDE PIPE (PVC) SDR-35, WITH PUSH-ON JOINTS IN ACCORDANCE WITH ASTM D-3034 AND D-3012.
- UNLESS OTHERWISE SPECIFIED, PIPE FOR WATER LINES SHALL BE DOUBLE CEMENT-LEADED DUCTILE IRON PIPE (DIP), CLASS 52, WITH PUSH-ON JOINTS IN ACCORDANCE WITH AWWA C-150, C-151, C-154 AND C-111.

PRELIMINARY SITE UTILITIES PLAN (NORTH)

FIELDHOME AT CATHERINE STREET

TOWN OF YORKTOWN, NEW YORK

ANY ALTERATION OF PLANS, SPECIFICATIONS, PLATS AND REPORTS BEARING THE SEAL OF A LICENSED PROFESSIONAL ENGINEER OR LICENSED LAND SURVEYOR IS A VIOLATION OF ARTICLE 145 OF THE NEW YORK STATE EDUCATION LAW, EXCEPT AS PROVIDED FOR BY SECTION 7209, SUBSECTION 2.

Drawn: BMS Approved: DV

Scale: 1" = 40'

Date: 04/23/2025

Project No: 23109

100-RR: C-301 UTIL

Drawn by: C-301

C-301

JMC Planning, Engineering, Landscape Architecture & Land Surveying, PLLC

John Meyer Consulting, Inc.

1420 BEVERLY ROAD • ARMONK, NY 10504

PHONE: 914.333.2222 • FAX: 914.273.2102

www.jmccplc.com

TOLL BROS. INC.

420 OGDEN ROAD

DANBURY, CT 06810

APPLICANT

No.	Date	Revisions
1.	05/09/2025	INITIAL TYP. SUBMISSION
2.	05/26/2025	REVISED PER TOWN COMMENTS



LEGEND

EXISTING PROPERTY LINE
ADJACENT PROPERTY LINE
EXISTING EASEMENT LINE
EXISTING BUILDING OVERHANG
EXISTING BUILDING LINE
EXISTING PAVEMENT EDGE
EXISTING CURB LINE
EXISTING CONTOUR
EXISTING INDEX CONTOUR
EXISTING STONE WALL
EXISTING RETAINING WALL
EXISTING FENCE
EXISTING STORM DRAIN LINE AND SIZE
EXISTING SANITARY LINE AND SIZE
EXISTING WATER LINE
EXISTING GAS LINE
EXISTING OVERHEAD WIRES
EXISTING DRAIN INLET
EXISTING MANHOLE
EXISTING HYDRANT
EXISTING GAS VALVE
EXISTING WATER VALVE
EXISTING UTILITY POLE
EXISTING LIGHT POLE
EXISTING SIGN

PROPOSED BUILDING LINE
PROPOSED CURB
PROPOSED CONCRETE SIDEWALK
PROPOSED DROP CURB AND RAMP
PROPOSED SANITARY SENDER MANHOLE
PROPOSED STORM DRAIN MANHOLE
PROPOSED BYPASS MANHOLE
PROPOSED TYPE C DRAIN INLET
PROPOSED TYPE D DRAIN INLET
PROPOSED TYPE U DRAIN INLET
PROPOSED END SECTION
PROPOSED HEADWALL

PROPOSED WATER QUALITY STRUCTURE
PROPOSED SUBSURFACE DRAINAGE
OUTLET CONTROL STRUCTURE
PROPOSED CLEANOUT
PROPOSED HYDRANT
PROPOSED STORM DRAIN LINE & SIZE
PROPOSED SANITARY SENDER LINE & SIZE
PROPOSED WATER LINE & SIZE
PROPOSED CONCRETE ENCASMENT
PROPOSED SANITARY SERVICE LINE
PROPOSED WATER SERVICE LINE
PROPOSED GAS VALVE
PROPOSED RETAINING WALL
(DESIGN BY OTHERS)
PROPOSED DOUBLE ROW LIGHTING STANDARD
(DESIGN BY OTHERS)
PROPOSED SINGLE ROW LIGHTING STANDARD
(DESIGN BY OTHERS)

15" HOPE
8" PVC
8" WATER

- NOTES**
- EXISTING CONDITIONS DEPICTED ON THIS PLAN HAVE BEEN TAKEN FROM SURVEY TITLED, "SURVEY OF PROPERTY," PREPARED BY WARD CANNON ENGINEERS, INC., DATED 01/25/2022.
 - ALL STORMWATER MANAGEMENT PRACTICES SHALL REMAIN UNDISTURBED AND BE PROTECTED FROM HEAVY MACHINERY TRAFFIC DURING CONSTRUCTION. HOWEVER, DURING CONSTRUCTION OF THE PRACTICE THE CONTRACTOR SHALL MINIMIZE AND AVOID HEAVY MACHINERY TRAFFIC TO THE MAXIMUM EXTENT PRACTICABLE. THERE SHALL BE NO STORAGE OF MATERIALS WITHIN AREAS TO BE USED FOR STORMWATER MANAGEMENT PRACTICES. THE CONTRACTOR SHALL INSTALL CONSTRUCTION FENCE AROUND THE PRACTICE TO DISCOURAGE VEHICLE TRAFFIC.
 - UNLESS OTHERWISE SPECIFIED, PIPE FOR STORM DRAINS SHALL BE HIGH DENSITY POLYETHYLENE PIPE (HDPE) WITH A SMOOTH INTERIOR AND ANNUAL EXTERIOR CORRUPTIONS IN ACCORDANCE WITH ASTM F-2948. JOINTS SHALL BE WATER-TIGHT IN ACCORDANCE WITH ASTM D-3204 AND D-3202.
 - UNLESS OTHERWISE SPECIFIED, PIPE FOR SANITARY SENDER GRAVITY LINES SHALL BE POLYVINYL CHLORIDE PIPE (PVC) SDR-35, WITH PUSH-ON JOINTS IN ACCORDANCE WITH ASTM D-3034 AND D-3012.
 - UNLESS OTHERWISE SPECIFIED, PIPE FOR WATER LINES SHALL BE DOUBLE CEMENT-LINED DUCTILE IRON PIPE (DIP), CLASS 52, WITH PUSH-ON JOINTS IN ACCORDANCE WITH ANS A151.1, C-150, C-151, C-154 AND C-111.

PRELIMINARY SITE UTILITIES PLAN (SOUTH)
FIELDHOME AT CATHERINE STREET
TOWN OF YORKTOWN, NEW YORK

JMC
JMC Planning, Engineering, Architecture & Land Surveying, PLLC
John Meyer Consulting, Inc.
1420 BEVERLY ROAD • ARMONK, NY 10504
PHONE: 914.333.3222 • FAX: 914.233.2102
WWW.JMCPCLLC.COM

TOLL BROS. INC.
420 ROUTE 206, ROAD
DANBURY, CT 06810


Drawn: BMS Approved: DV
Scale: 1" = 40'
Date: 04/23/2025
Project No: 23109
100-REL C-302 U/Lar
C-302



LEGEND	
	PROPOSED DIVIDING LINES AND PHASE NUMBER

NOTES:

1. SALES AND CONSTRUCTION TRAILERS SHALL BE LOCATED ANYWHERE WITHIN THE LIMITS OF DISTURBANCE AT THE DISCRETION OF THE APPLICANT.
2. THE ROADWAY ISLAND LOCATED AT THE NORTHERN CATHERINE STREET ENTRANCE TO THE SITE SHALL NOT BE CONSTRUCTED UNTIL THE FINAL STAGE OF PHASE 3 ARE COMPLETE.
 
<i>PHASING LEGEND</i>	<i>LOD AREA</i>	<i>CUT/FILL</i>
PHASE 1A:  SEE SHEET C-401	277,393 S.F. (6.37 AC)	43,714 C.Y. (FILL)
PHASE 1B:  SEE SHEET C-402	281,282 S.F. (6.46 AC)	18,481 C.Y. (FILL)
PHASE 2:  SEE SHEET C-403	264,574 S.F. (6.07 AC)	35,589 C.Y. (CUT)
PHASE 3:  SEE SHEET C-404	417,995 S.F. (9.60 AC)	12,667 C.Y. (CUT)
	TOTAL: 1,241,241 S.F. (28.49 AC)	TOTAL: 13,933 C.Y. (FILL)

SEQUENCE OF CONSTRUCTION:


[illegible]

No.	Revision	Date
1.	INITIAL DEF SUBMISSION	05/08/2025
2.	REVISED PER TOWN COMMENTS	06/29/2025
		NB

Previous Editions Obsolete

APPLICANT: TOLL BROS., INC.
42 OLD RIDGEBURY ROAD
DANBURY, CT 06810

**JMC Planning, Engineering, Landscape
Architecture & Land Surveying, PLLC**
JMC Site Development Consultants, LLC
John Meyer Consulting, Inc.
20 BEDFORD ROAD • ARMONK, NY 10504
voice 914.273.5225 • fax 914.273.2102
www.jmcpllc.com

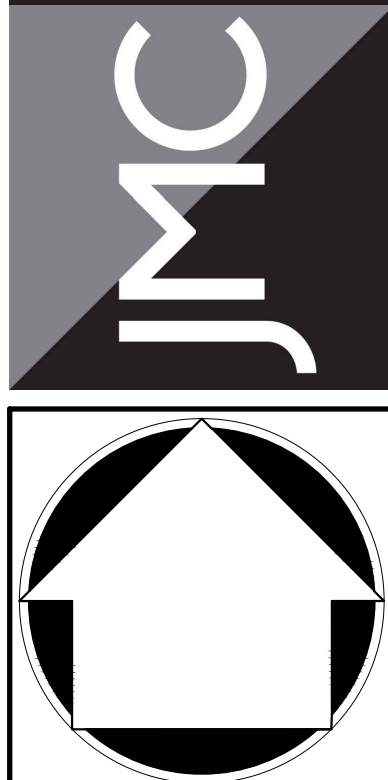

OVERALL PRELIMINARY
INSTRUCTION PHASING PLAN

HOME AT CATHERINE STREET
CATHERINE STREET
TOWN OF YORKTOWN, NEW YORK

ANY ALTERATION OF PLANS, SPECIFICATIONS, PLATS AND REPORTS BEARING THE SEAL OF A LICENSED PROFESSIONAL ENGINEER OR LICENSED LAND SURVEYOR IS A VIOLATION OF ARTICLE 145 OF THE NEW YORK STATE EDUCATION LAW, EXCEPT AS PROVIDED FOR BY SECTION 7209, SUBSECTION 2.

Drawn:	CDF	Approved:	DV
Scale:	1" = 60'		
Date:	04/23/2025		
Project No:	23109		
3309-PHASING	PHASING	PHASING.scr	
Drawing No:			

COPYRIGHT © 2005 by JMC. All rights reserved. No part of this document may be reproduced, stored in a retrieval system, or transmitted in any form or by means, electronic, mechanical, photocopying, recording, or otherwise, without the prior written permission of JMC PLANNING, ENGINEERING, LANDSCAPE ARCHITECTURE, LAND SURVEYING, LLC. JMC SITE DEVELOPMENT CONSULTANTS, INC.



NOTES:



1. SALES AND CONSTRUCTION TRAILERS SHALL BE LOCATED ANYWHERE WITHIN THE LIMITS OF DISTURBANCE AT THE DISCRETION OF THE APPLICANT.
2. THE ROADWAY ISLAND LOCATED AT THE NORTHERN CATHERINE STREET ENTRANCE TO THE SITE SHALL NOT BE CONSTRUCTED UNTIL THE FINAL STAGES OF PHASE 3 ARE COMPLETE.

PHASE 1R:		SEE SHEET C-402	281,282 S.F. (6.46 AC)	18,481 C.Y. (FILL)
PHASE 2:		SEE SHEET C-403	264,571 S.F. (6.07 AC)	35,587 C.Y. (CUT)
PHASE 3:		SEE SHEET C-404	417,995 S.F. (9.60 AC)	12,667 C.Y. (CUT)
			TOTAL: 1,241,241 S.F. (28.49 AC)	TOTAL: 13,931 C.Y. (FILL)

[illegible]

TOLL BROS, INC.
42 OLD RIDGEBURY ROAD

**JMC Planning, Engineering, Landscape
Architecture & Land Surveying, PLLC**
JMC Site Development Consultants, LLC
John Meyer Consulting, Inc.
1120 BEDFORD ROAD • ARMONK, NY 10504
voice 914.273.5225 • fax 914.273.2102
www.jmcpllc.com

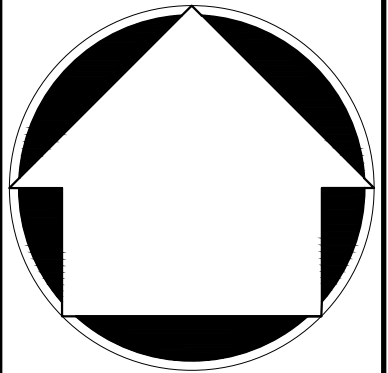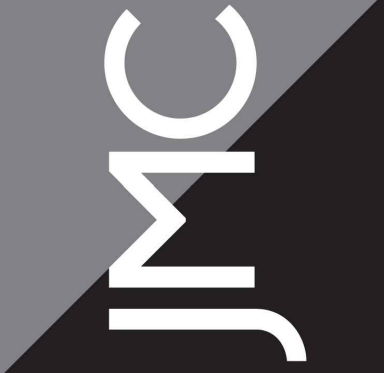


PRELIMINARY CONSTRUCTION
PHASING PLAN (NORTH)

FIELDHOME AT CATHERINE STREET
CATHERINE STREET
TOWN OF YORKTOWN, NEW YORK

ANY ALTERATION OF PLANS, SPECIFICATIONS, PLATS AND REPORTS BEARING THE SEAL OF A LICENSED PROFESSIONAL ENGINEER OR LICENSED LAND SURVEYOR IS A VIOLATION OF ARTICLE 145 OF THE NEW YORK STATE EDUCATION LAW, EXCEPT AS PROVIDED FOR BY SECTION 7209, SUBSECTION 2.

Drawn:	CDF	Approved:	DV
Scale:	1" = 40'		
Date:	04/23/2025		
Project No:	23109		
3309-PH03G	PHASING - 01	PHASING.scr	
Drawing No:	C-401		


COPYRIGHT © 2005 by JMC. All rights reserved. No part of this document may be reproduced, stored in a retrieval system, or transmitted in any form or by means, electronic, mechanical, photocopying, recording, or otherwise, without the prior written permission of JMC PLANNING, ENGINEERING, LANDSCAPE ARCHITECTURE, LAND SURVEYING, LLC. JMC SITE DEVELOPMENT CONSULTANTS, INC.

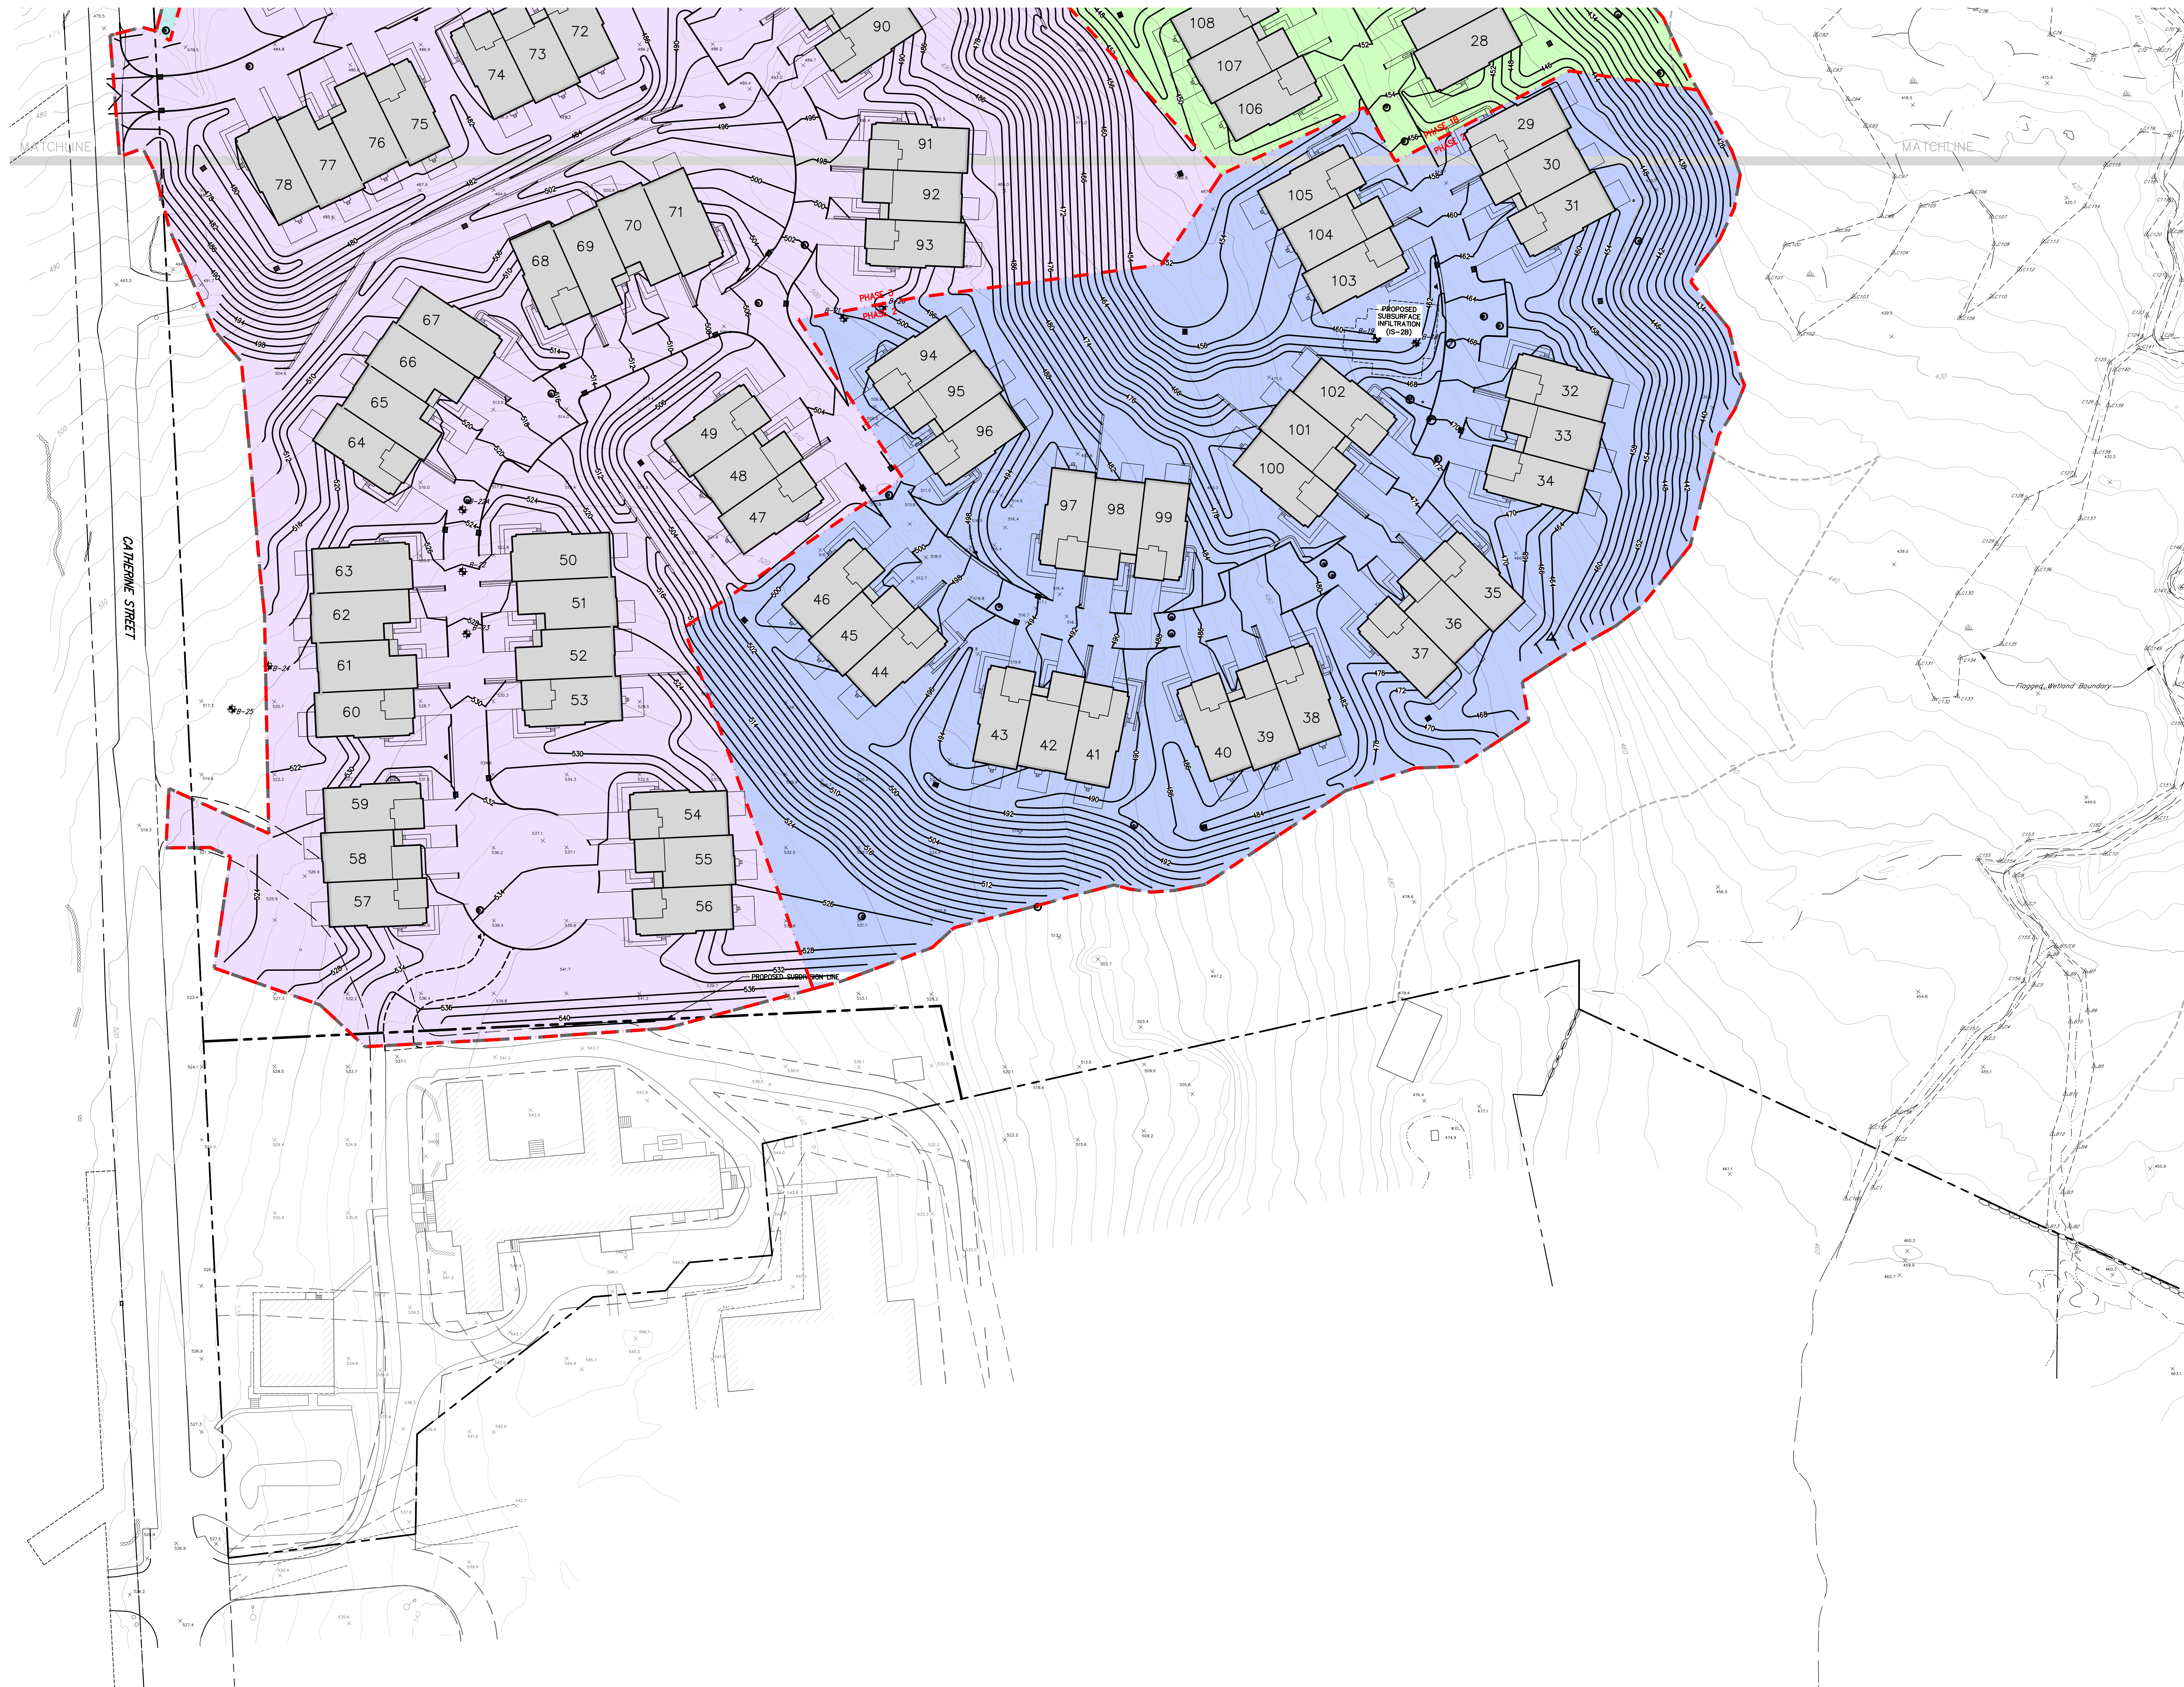

LEGEND	
	PROPOSED DIVIDING LINES AND PHASE NUMBER

NOTES:

1. SALES AND CONSTRUCTION TRAILERS SHALL BE LOCATED ANYWHERE WITHIN THE LIMITS OF DISTURBANCE AT THE DISCRETION OF THE APPLICANT.
2. THE ROADWAY ISLAND LOCATED AT THE NORTHERN CATHERINE STREET ENTRANCE TO THE SITE SHALL NOT BE CONSTRUCTED UNTIL THE FINAL STAGES OF PHASE 3 ARE COMPLETE.

 PHASING LEGEND	LOD AREA	CUT/FILL
PHASE 1A:  SEE SHEET C-401	277,393 S.F. (5.37 AC)	43,714 C.Y. (FILL)
PHASE 1B:  SEE SHEET C-402	281,282 S.F. (5.66 AC)	16,481 C.Y. (FILL)
PHASE 2:  SEE SHEET C-403	264,571 S.F. (5.07 AC)	35,597 C.Y. (CUT)
PHASE 3:  SEE SHEET C-404	417,995 S.F. (8.60 AC)	12,667 C.Y. (CUT)
	TOTAL: 1,240,241 S.F. (28.49 AC)	TOTAL: 13,553 C.Y. (FILL)



[illegible]

TOLL BROS., INC.
42 OLD RIDGEBURY ROAD
DANBURY, CT 06810

**JMC Planning, Engineering, Landscape
Architecture & Land Surveying, PLLC**
JMC Site Development Consultants, LLC

John Meyer Consulting, Inc.

120 BEDFORD ROAD • ARMONK, NY 10504
voice 914.273.5225 • fax 914.273.2102
www.jmcpllc.com

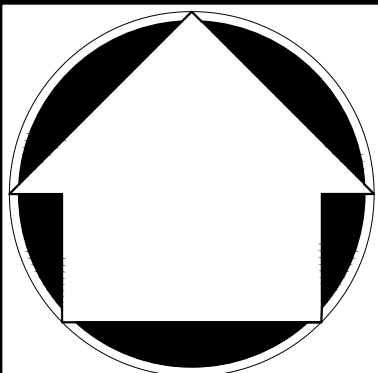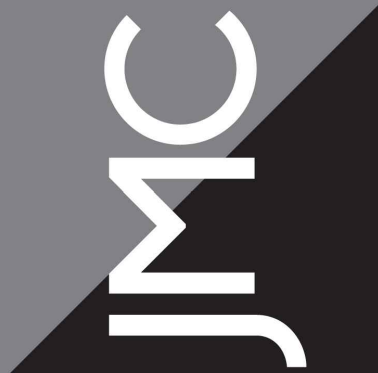


PRELIMINARY CONSTRUCTION
PHASING PLAN (SOUTH)

FIELDHOME AT CATHERINE STREET
CATHERINE STREET
TOWN OF YORKTOWN, NEW YORK

ANY ALTERATION OF PLANS, SPECIFICATIONS, PLATS AND REPORTS BEARING THE SEAL OF A LICENSED PROFESSIONAL ENGINEER OR LICENSED LAND SURVEYOR IS A VIOLATION OF ARTICLE 145 OF THE NEW YORK STATE EDUCATION LAW, EXCEPT AS PROVIDED FOR BY SECTION 7209, SUBSECTION 2.

Drawn:	CDF	Approved:	DV
Scale:	1" = 40'		
Date:	04/23/2025		
Project No:	23109		
2309-PHASING	PHASING - 02	PHASING.scr	
Drawing No:	C-402		

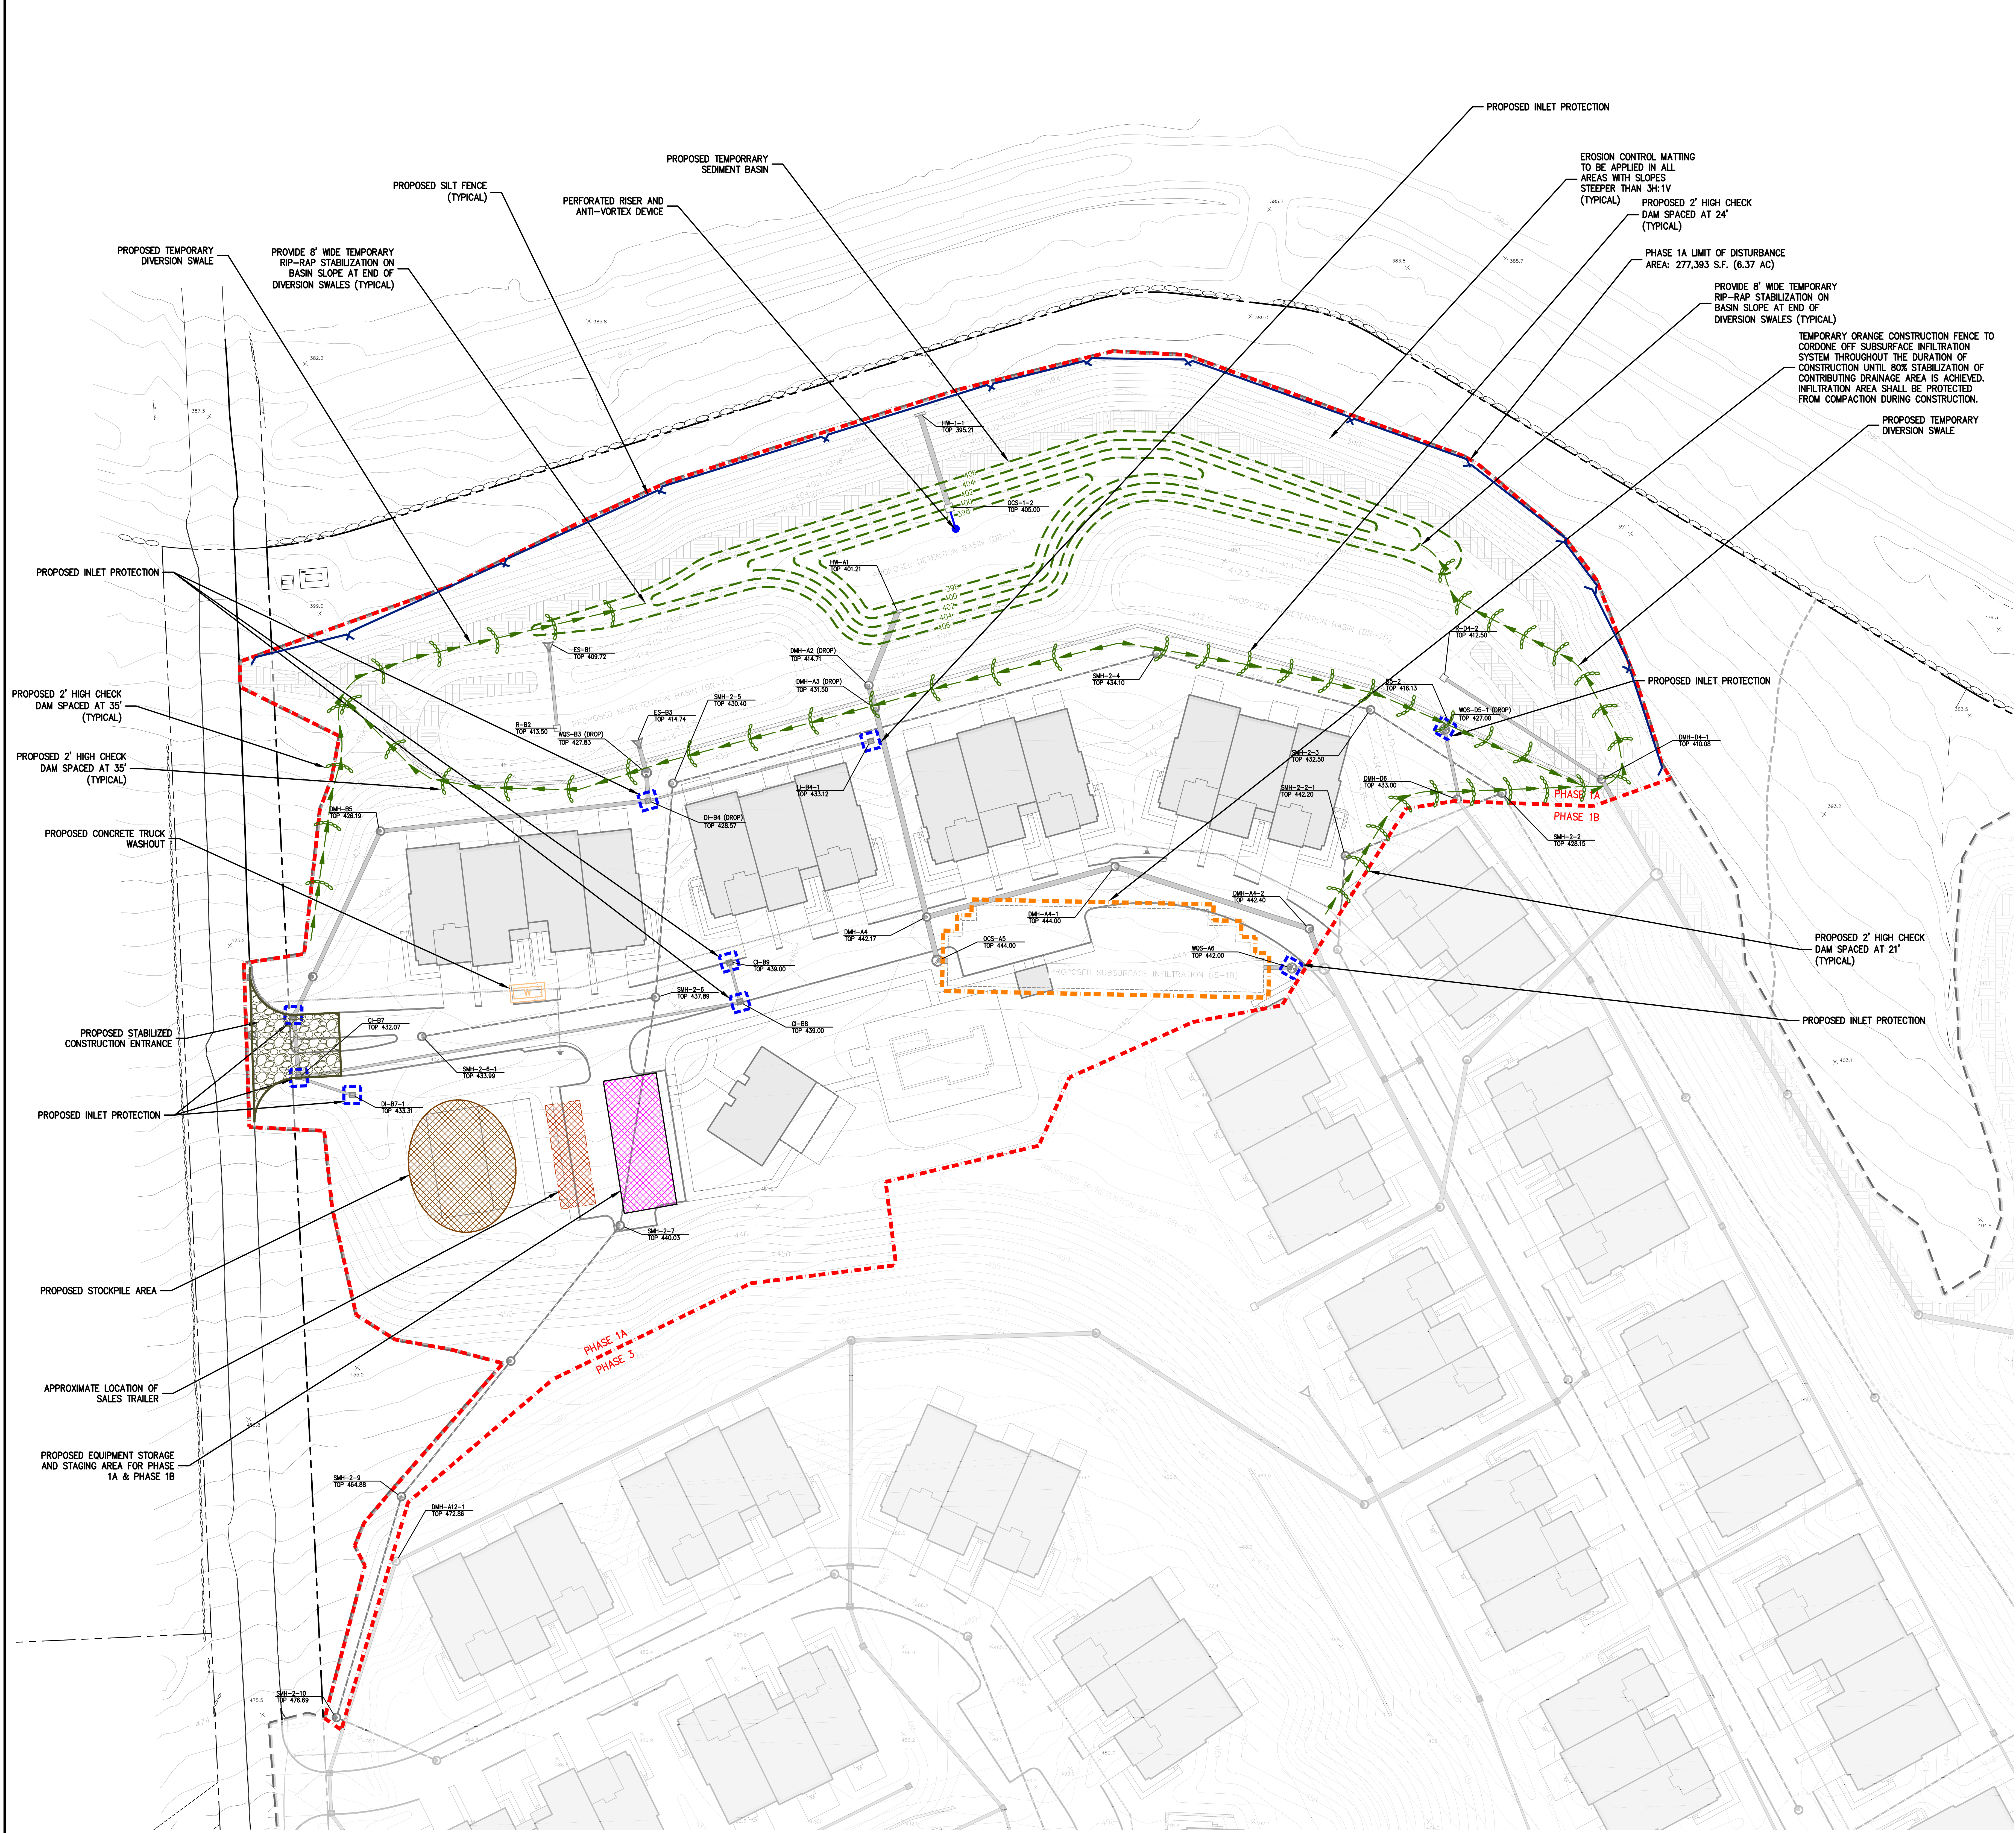

LEGEND

PHASE 1A	PROPOSED DIVING LINES AND PHASE NUMBER
PHASE 1B	
[Symbol]	PROPOSED INLET PROTECTION
[Symbol]	PROPOSED CONSTRUCTION FENCE
[Symbol]	PROPOSED SILT FENCE
[Symbol]	PROPOSED LIMIT OF DISTURBANCE
[Symbol]	PROPOSED STABILIZED CONSTRUCTION ENTRANCE
[Symbol]	PROPOSED STOCKPILE AREA
[Symbol]	PROPOSED TEMPORARY SWALE
[Symbol]	PROPOSED TEMPORARY SEDIMENT BASIN
[Symbol]	TEMPORARY STONE CHECK DAM
[Symbol]	TEMPORARY RISER & ANTI-VORTEX DEVICE
[Symbol]	PROPOSED CONCRETE TRUCK WASHOUT
[Symbol]	APPROXIMATE LOCATION OF SALES TRAILER
[Symbol]	PROPOSED EQUIPMENT STORAGE & STAGING AREA

- NOTES**
- EXISTING CONDITIONS DEPICTED ON THIS PLAN HAVE BEEN TAKEN FROM SURVEY TITLED, "SURVEY OF PROPERTY," PREPARED BY MARK CARPENTER ENGINEERS, INC., DATED 01/31/2022.
 - THIS PLAN IS FOR TEMPORARY EROSION AND SEDIMENT CONTROL INFORMATION ONLY.
 - PRIOR TO BEGINNING ANY CLEARING, GRUBBING OR EXCAVATION, ALL EROSION AND SEDIMENT CONTROL MEASURES SHALL BE INSTALLED IN ACCORDANCE WITH ALL THE PLANS AND SPECIFICATIONS. MEASURES SHALL BE MAINTAINED UNTIL THE SITE IS STABILIZED. FINAL STABILIZATION OF LANDSCAPE AREAS SHALL BE IN ACCORDANCE WITH THE LANDSCAPE PLAN.
 - THE CONTRACTOR SHALL INSPECT AND MAINTAIN ON-SITE EROSION AND SEDIMENT CONTROL MEASURES ON A DAILY BASIS. ALL COLLECTED SEDIMENT WITHIN SEDIMENT BARRIERS SHALL BE REMOVED PERIODICALLY AS REQUIRED TO MAINTAIN THE FUNCTION OF THE SEDIMENT BARRIERS. ALL SEDIMENT COLLECTED SHALL BE REAPPLIED ON-SITE WITHIN STABILIZED AREAS AS DIRECTED BY THE OWNER'S REPRESENTATIVE.
 - THE CONTRACTOR SHALL INSPECT DOWNSTREAM CONDITIONS FOR EVIDENCE OF SEDIMENTATION ON A WEEKLY BASIS. AFTER EACH HANDOVER, AND AS MAY BE REQUIRED OR DIRECTED BY ALL APPLICABLE APPROVALS AND PERMITS, THE CONTRACTOR SHALL IMMEDIATELY PROVIDE A WRITTEN REPORT ON FINDINGS OF SEDIMENT IN DOWNSTREAM AREAS TO ALL AUTHORITIES HAVING JURISDICTION AND MAKE REPAIRS AS REQUIRED OR DIRECTED.
 - ADDITIONAL EROSION AND SEDIMENT CONTROL MEASURES SHALL BE INSTALLED BY THE CONTRACTOR AS REQUIRED/MANDATED BY FIELD CONDITIONS AND AS DIRECTED BY THE OWNER'S REPRESENTATIVE, AEC, AND/OR ANY AUTHORITY HAVING JURISDICTION.
 - STOOPING OF CONSTRUCTION MATERIAL SHALL BE PLACED ON-SITE IN THE AREA DESIGNATED ON THIS PLAN OR AS APPROVED BY THE OWNER'S REPRESENTATIVE. STOOPED EXCAVATED MATERIAL SHALL HAVE TWO ROWS OF SILT FENCE LOCATED AROUND ITS PERIMETER. ALL STOOPED MATERIAL SHALL BE MAINTAINED IN AN ORDERLY MANNER SO AS NOT TO INTERFERE WITH PEDESTRIAN AND/OR VEHICULAR TRAFFIC CIRCULATION ROUTES.
 - DUST SHALL BE CONTROLLED BY SPRINKLING OR OTHER APPROVED METHODS AS NECESSARY, OR AS DIRECTED BY THE OWNER'S REPRESENTATIVE.
 - ALL STORMWATER MANAGEMENT PRACTICES SHALL REMAIN UNDISTURBED AND BE PROTECTED FROM HEAVY MACHINERY TRAFFIC DURING CONSTRUCTION. POWER DURING CONSTRUCTION OF THE PRACTICE THE CONTRACTOR SHALL MINIMIZE AND AVOID HEAVY MACHINERY TRAFFIC TO THE MAXIMUM EXTENT PRACTICABLE. THERE SHALL BE NO STORAGE OF MATERIALS WITHIN AREAS TO BE USED FOR STORMWATER MANAGEMENT PRACTICES. THE CONTRACTOR SHALL INSTALL CONSTRUCTION FENCE AROUND THE PRACTICE TO DISALLOW VEHICLE TRAFFIC.
 - ALL EXPOSED SLOPES AND GRADED/EXCAVATED AREAS, THAT WILL NOT BE FURTHER DISTURBED WITHIN 14 CALENDAR DAYS (7 DAYS FOR CONSTRUCTION SITES THAT EITHER DIRECTLY DISCHARGE TO ONE OF THE 303(G) SEQUENTS LISTED IN APPENDIX C OF THE GENERAL PERMIT OR ARE LOCATED WITHIN ONE OF THE WATERSHEDS LISTED IN APPENDIX C OF THE GENERAL PERMIT), SHALL BE TEMPORARILY SEED WITHIN 24 HOURS OF DISTURBANCE. IN ACCORDANCE WITH THE NEW YORK STATE DEPARTMENT OF ENVIRONMENTAL CONSERVATION (DEC) EROSION AND SEDIMENT CONTROL GUIDELINES AND THE AHS AND ASO "BEST MANAGEMENT PRACTICES FOR TREE AND SHRUB PLANTING, REVEGETATION, MAINTENANCE, AND CARE" PREPARED BY THE INTERNATIONAL SOCIETY OF ARBORICULTURE (ISA), LATEST EDITIONS, AS FOLLOWS: SEED MIXTURE AND RATE OF APPLICATION:
 - A.1. IN SPRING, SUMMER OR EARLY FALL, SEED THE AREA WITH REVEGEAS (ANNUAL OR PERENNIAL) AT 10 POUNDS PER ACRE (APPROXIMATELY 5.7 POUNDS/1000 SQUARE FEET) OR USE 1 POUND/1000 SQUARE FEET.
 - A.2. IN LATE FALL OR EARLY WINTER, SEED THE AREA WITH CERTIFIED "ARCTOSTYX" WINTER RYE (CERIAL RYE) AT 100 POUNDS PER ACRE (2.5 POUNDS/1000 SQUARE FEET).
 - APPLICATION SHALL BE UNIFORM BY MECHANICAL OR HYDROSEED METHODS.
 - MULCH ALL SEEDING AREAS WITH STRAW AT A RATE OF 2 TONS PER ACRE (90 POUNDS PER 1000 SQUARE FEET) SUCH THAT THE MULCH FORMS A CONTINUOUS BLANKET.
 - ALL SEEDING AREAS SHALL BE FERTILIZED, RESEEDING, AND MULCHED AS NECESSARY TO MAINTAIN VIGOROUS, DENSE, VEGETATIVE COVER.
 - TEMPORARY SEED MATURES SHALL NOT BE PLACED ON AREAS WHERE FINAL PHASE HAS BEEN ESTABLISHED AND TOPSOIL HAS BEEN PLACED UNLESS OTHERWISE DIRECTED BY THE PROJECT LANDSCAPE ARCHITECT.
 - SALES AND CONSTRUCTION TRAILERS SHALL BE LOCATED ANYWHERE WITHIN THE LIMITS OF DISTURBANCE AT THE DISCRETION OF THE APPLICANT.

- SEQUENCE OF CONSTRUCTION**
- CONSTRUCTION SHALL BE SEQUENCED IN SUCH A MANNER THAT ANY AREA WHICH IS DISTURBED SHALL FIRST BE PROTECTED WITH SEDIMENT EROSION CONTROLS AS INDICATED ON THIS PLAN.
- ALL LOCAL, STATE AND FEDERAL REGULATIONS SHALL BE FOLLOWED BY THE APPLICANT. THE CONTRACTOR SHALL BE RESPONSIBLE FOR OBTAINING ALL NECESSARY PERMITS AND APPROVALS PRIOR TO THE COMMENCEMENT OF CONSTRUCTION.
- ANY EARTHWORK PERFORMED SHALL BE SUPERVISED BY THE SITE GEOTECHNICAL ENGINEER, AS DIRECTED BY THE GEOTECHNICAL ENGINEER. SUITABLE MATERIALS SHALL BE STOCKPILED AND REUSED ON-SITE AS APPLICABLE. UNSUITABLE MATERIAL SHALL BE EXPORTED OFF-SITE.
- PARTICULAR REQUIREMENTS ARE GIVEN AS FOLLOWS:
- PHASE 1A (APPROX. 6.37 AC.)
- INSTALL ALL SILT FENCES AND STABILIZED CONSTRUCTION ENTRANCE.
 - STAKE OUT AREA OF SUBSURFACE INFILTRATION PRACTICE (IS-1B) AND INSTALL DRAINAGE CONSTRUCTION FENCING PRIOR TO THE COMMENCEMENT OF EARTHWORK. INFILTRATION AREAS ARE TO BE PROTECTED FROM COMPACTION DURING CONSTRUCTION.
 - CLEAR THE AREA TO BE CONSTRUCTED. VEGETATIVE WASTE WILL BE CHIPPED AND SPREAD ON-SITE AS AN INTERIM STABILIZATION METHOD.
 - REMOVE AND STOCKPILE TOPSOIL IN THE DESIGNATED STOCKPILE AREA. SEED, MULCH, AND INSTALL SILT FENCING AROUND THE TEMPORARY TOPSOIL STOCKPILE LOCATION FOR EROSION CONTROL PURPOSES.
 - PROCEED WITH ROUGH GRADING OF THE AREA UNDER ACTIVE CONSTRUCTION. INSTALL EROSION CONTROL MATING ON SLOPES STEEPER THAN 3:1 HORIZONTAL TO 1 VERTICAL. BEGIN CONSTRUCTION OF RETAINING WALL AND ROADWAY.
 - CONSTRUCT DETENTION BASIN DB-1 (TO BE USED AS SEDIMENT BASIN). INSTALL STORMWATER DRAINAGE SYSTEMS FROM HW-1-1 TO OCS-1-2 AND HW-1-2 THROUGH OCS-1-3 AND DMH-1-1-2. CONSTRUCTION ACCORDING TO DIVERSION SWALES AS REQUIRED.
 - CONSTRUCT SUBSURFACE INFILTRATION PRACTICE (IS-1B) AND THE STORM SEWER PIPES AND WQS UNITS LEADING TO THEM. ALL INFILTRATION PRACTICES AND HYDROLOGIC SEPARATION UNITS SHALL BE PLACED DURING CONSTRUCTION AND KEPT OFFLINE UNTIL THE TRIBUTARY AREA IS SUFFICIENTLY STABILIZED. THE INFILTRATION PRACTICE AND THE SURROUNDING AREA SHALL BE CORRODED OFF DURING CONSTRUCTION.
 - INSTALL SANITARY SEWER SYSTEM FROM SMH-2-1 THROUGH SMH-2-3 AND FROM SMH-2-6 TO SMH-2-6-1.
 - TRENCH AND INSTALL OTHER UTILITIES AS REQUIRED (WATER, GAS, ELECTRIC, TELEPHONE).
 - INSTALL ASPHALT PAVEMENT.
 - FINISH GRADING, REDISTRIBUTE TOPSOIL AND ESTABLISH VEGETATION IN ACCORDANCE WITH THE LANDSCAPE & WETLAND MITIGATION PLAN.
 - CLEAN SURROUNDING AREA AND STORM DRAINAGE SYSTEMS OF ALL ACCUMULATED SEDIMENT.
 - COMPLETE PHASE 1A CONSTRUCTION. ADVANCE GRADING TO NEXT PHASE AS NECESSARY.

JMC Planning, Engineering, Architecture & Land Surveying, PLLC 1420 BEACON ROAD • AMENON, NY 10544 914.333.3222 • 914.333.2102 www.jmcpac.com	
TOLL BROS, INC. 420 CATHARINE STREET DANBURY, CT 06810	
PRELIMINARY EROSION AND SEDIMENT CONTROL PLAN (PHASE 1A) FIELDHOME AT CATHARINE STREET TOWN OF YORKTOWN, NEW YORK	
Drawn: JY	Approved: DV
Scale: 1" = 30'	Date: 04/30/2025
Project No: 23109	Sheet: 1 of 1
C-403	



NOTES:

1. EXISTING CONDITIONS DEPICTED ON THIS PLAN HAVE BEEN TAKEN FROM SURVEY TITLED, "SURVEY OF PROPERTY," PREPARED BY WARD CARPENTER ENGINEERS, INC., DATED 01/31/2022.

APPLICANT: TOLL BROS., INC.
42 OLD RIDGEBURY ROAD
DANBURY, CT 06810



PRELIMINARY EROSION AND SEDIMENT
CONTROL PLAN (PHASE 1B)


FIELDHOME AT CATHERINE STREET
CATHERINE STREET
TOWN OF YORKTOWN, NEW YORK



NOTES:

- EXISTING CONDITIONS DEPICTED ON THIS PLAN HAVE BEEN TAKEN FROM SURVEY TITLE, "SURVEY OF PROPERTY", PREPARED BY WARD CARPENTER ENGINEERS, INC., DATED 01/29/2022.
- THIS PLAN IS FOR TEMPORARY EROSION AND SEDIMENT CONTROL INFORMATION ONLY.
- PRIOR TO BEGINNING ANY CLEARING, GRUBBING OR EXCAVATION, ALL EROSION AND SEDIMENT CONTROL MEASURES SHALL BE INSTALLED IN ACCORDANCE WITH ALL PLANS AND SPECIFICATIONS. EROSION AND SEDIMENT CONTROL MEASURES SHALL MAINTAINED UNTIL THE SITE IS STABILIZED. FINAL STABILIZATION OF LANDSCAPED AREAS SHALL BE IN ACCORDANCE WITH THE LANDSCAPE ARCHITECT'S PLAN.
- THE CONTRACTOR SHALL INSPECT AND MAINTAIN ON-SITE EROSION AND SEDIMENT CONTROL MEASURES ON A DAILY BASIS. ALL COLLECTED SEDIMENT SHALL BE REMOVED FROM THE SITE. THE CONTRACTOR IS REQUIRED TO MAINTAIN THE FUNCTION OF THE SEDIMENT BARRIERS. ALL SEDIMENT SHALL BE REMOVED FROM THE SITE AND NOT STORED IN STABILIZED AREAS AS DIRECTED BY THE OWNER'S REPRESENTATIVE.
- THE CONTRACTOR SHALL INSPECT DOWNSPEAK CONDITIONS FOR EVIDENCE OF

TOLL BROS., INC.
42 OLD RIDGEBURY ROAD
DANBURY, CT 06810

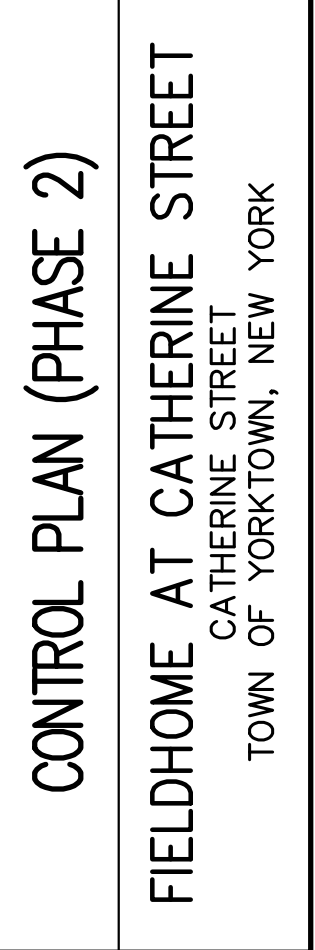


IY	Approved:	DV
1° = 30'		
04/30/2025		
No: 23109		
PHASE 2	PHASE 2	SE.scr
C-405		

Drawn: IY Approved: DV
 Scale: 1" = 30'
 Date: 04/30/2025
 Project No: 23109
 CDR-CMS PHASE 2 PHASE 2 SE.s
 Drawing No:
C-405

NOT FOR CONSTRUCTION

Copyright © 2023 by JMC
This drawing is the property of JMC and is not to be reproduced, stored in a retrieval system, or transmitted in any form or by any means, electronic, mechanical, photocopying, recording, or by any information storage and retrieval system, without the prior written permission of JMC. All rights reserved.

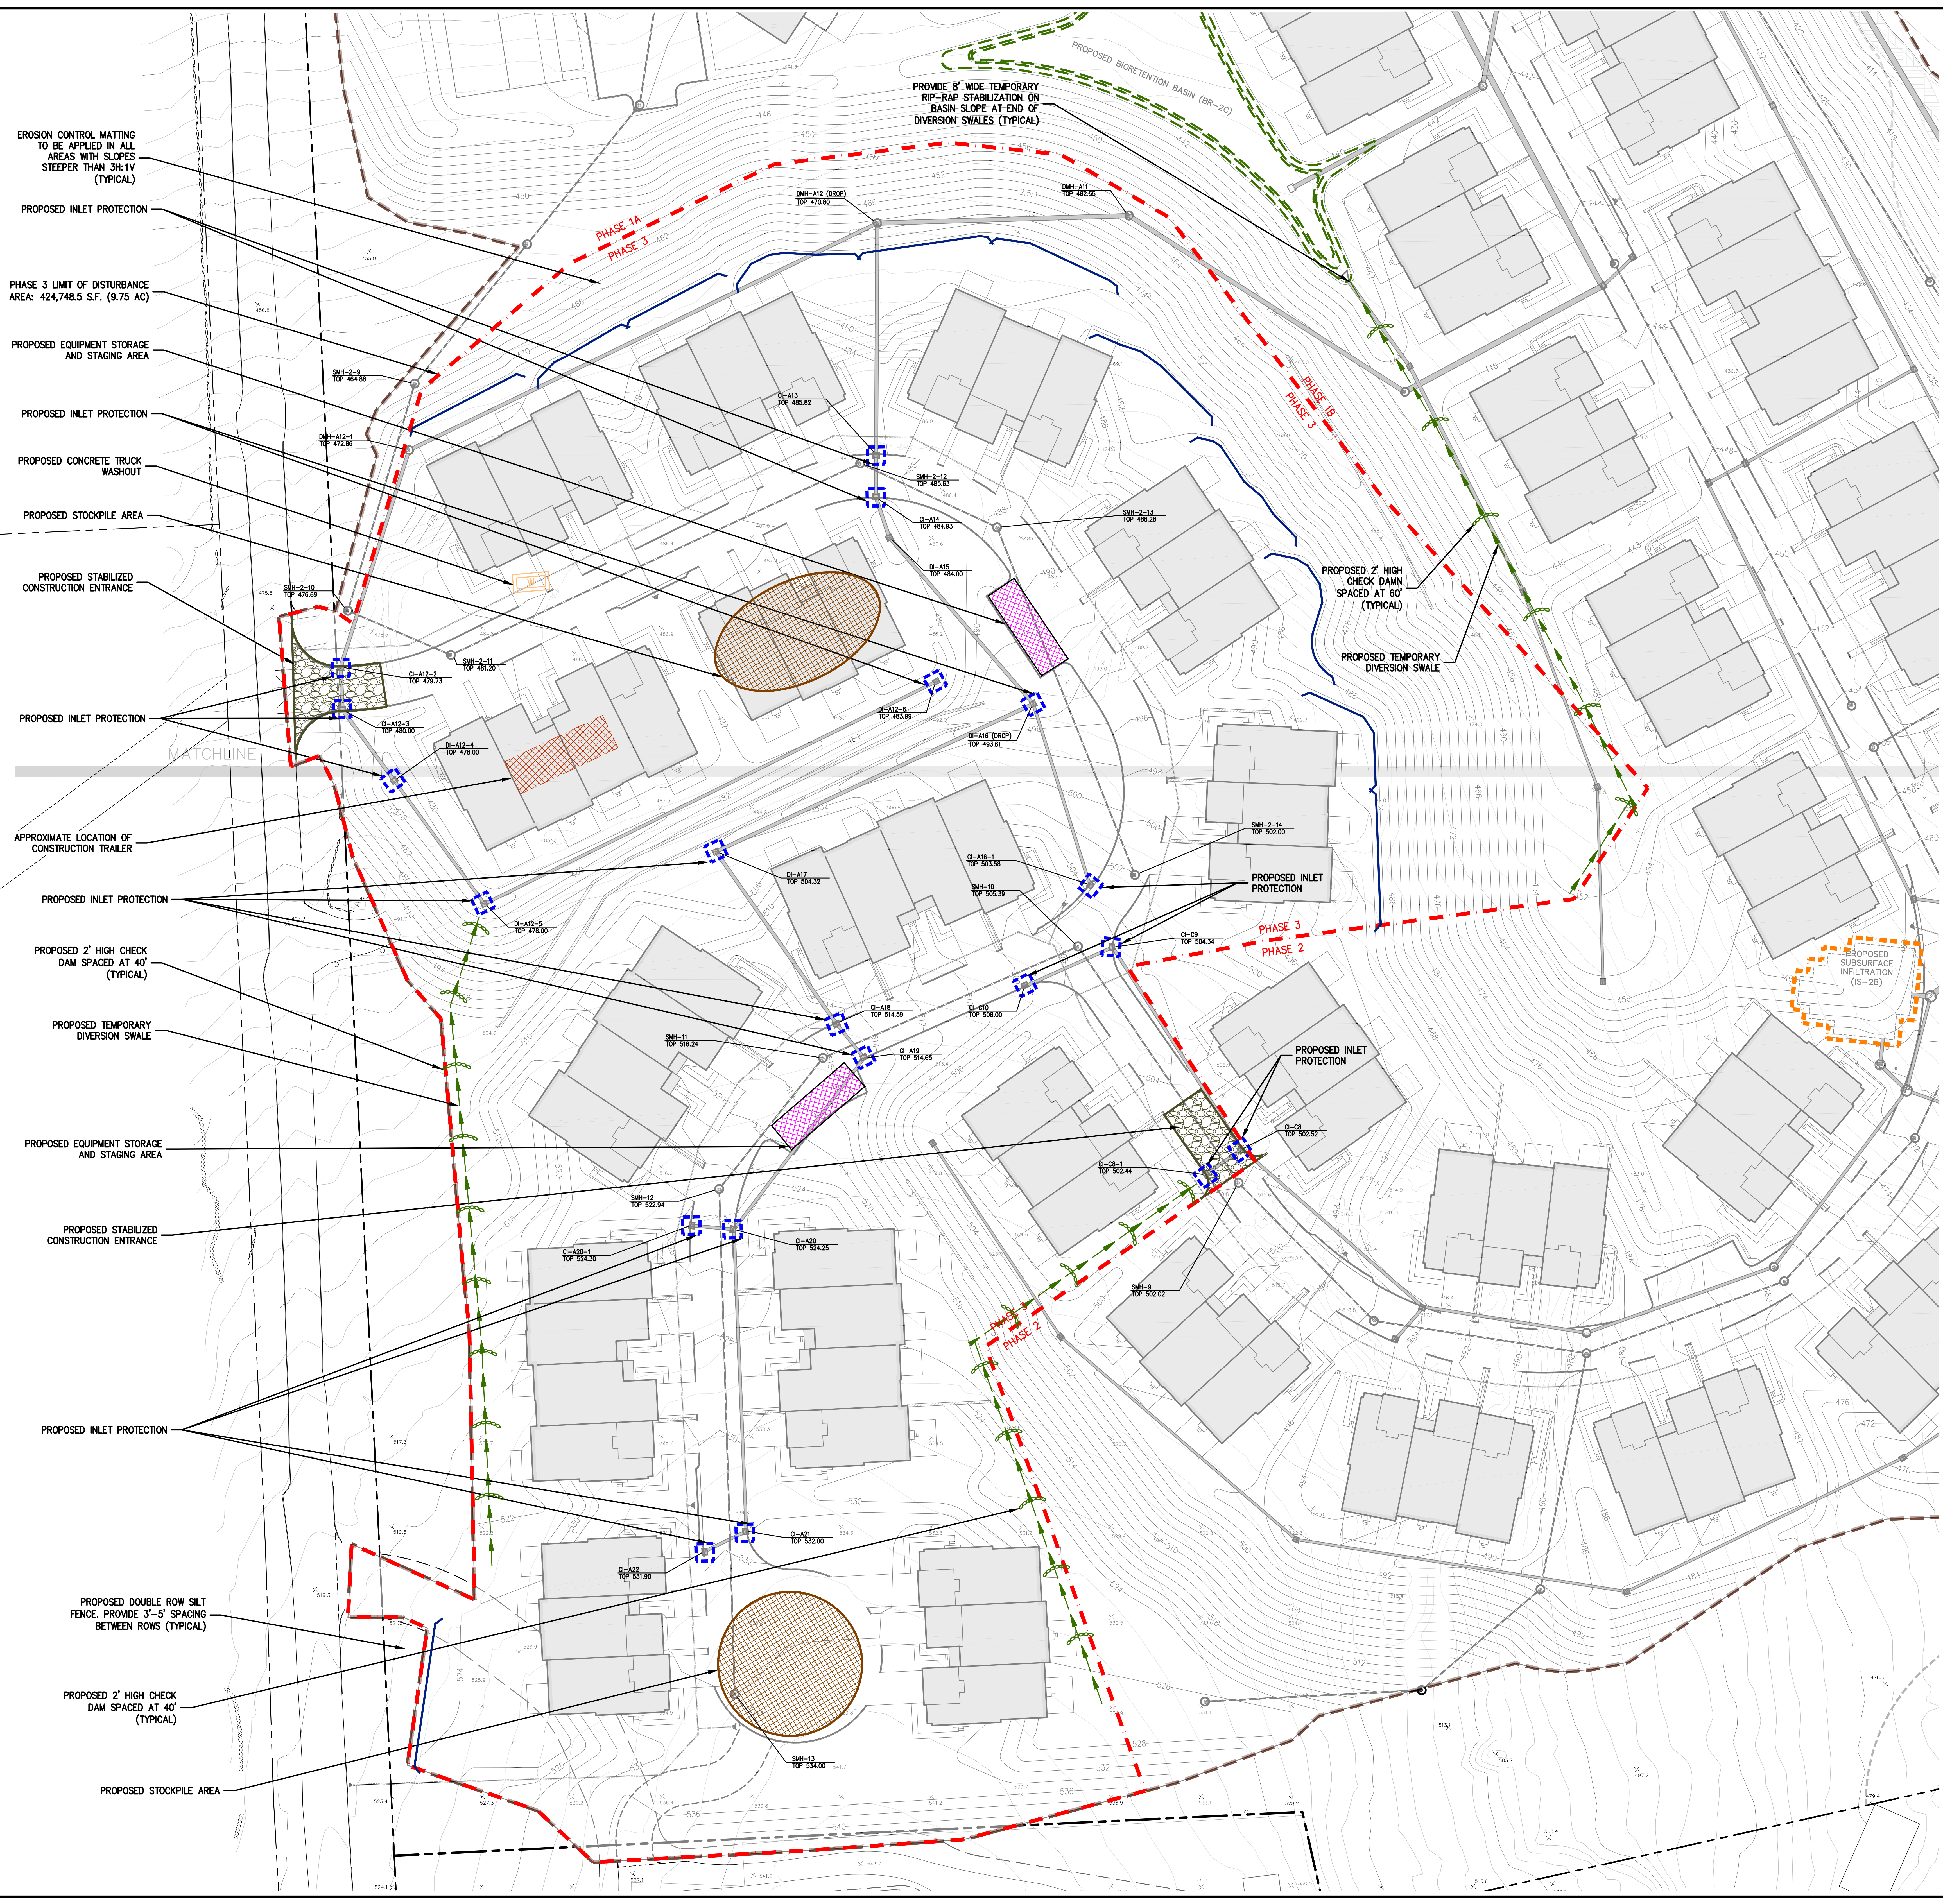

LEGEND

PHASE 1A	PHASE 1B
PROPOSED DIVIDING LINES AND PHASE NUMBER	
PROPOSED INLET PROTECTION	
PROPOSED CONSTRUCTION FENCE	
PROPOSED SILT FENCE	
PROPOSED LIMIT OF DISTURBANCE	
PROPOSED STABILIZED CONSTRUCTION ENTRANCE	
PROPOSED STOCKPILE AREA	
PROPOSED TEMPORARY SWALE	
PROPOSED TEMPORARY SEDIMENT BASIN	
TEMPORARY STONE CHECK DAM	
TEMPORARY RISER & ANTI-VORTEX DEVICE	
PROPOSED CONCRETE TRUCK WASHOUT	
APPROXIMATE AREA OF CONSTRUCTION TRAILER	
PROPOSED EQUIPMENT STORAGE & STAGING AREA	

- NOTES**
- EXISTING CONDITIONS DEPICTED ON THIS PLAN HAVE BEEN TAKEN FROM SURVEY TITLED, "SURVEY OF PROPERTY," PREPARED BY MARD CARPENTER ENGINEERS, INC., DATED 01/31/2022.
 - THIS PLAN IS FOR TEMPORARY EROSION AND SEDIMENT CONTROL INFORMATION ONLY.
 - PRIOR TO BEGINNING ANY CLEARING, GRUBBING OR EXCAVATION, ALL EROSION AND SEDIMENT CONTROL MEASURES SHALL BE INSTALLED IN ACCORDANCE WITH ALL THE PLANS AND SPECIFICATIONS. EROSION AND SEDIMENT CONTROL MEASURES SHALL BE MAINTAINED THROUGHOUT THE CONSTRUCTION PERIOD. STABILIZATION OF LANDSCAPED AREAS SHALL BE IN ACCORDANCE WITH THE LANDSCAPE PLAN.
 - THE CONTRACTOR SHALL INSPECT AND MAINTAIN ON-SITE EROSION AND SEDIMENT CONTROL MEASURES ON A DAILY BASIS. ALL COLLECTED SEDIMENT WITHIN SEDIMENT BARRIERS SHALL BE REMOVED PROXIMALLY AS REQUIRED TO MAINTAIN THE FUNCTION OF THE SEDIMENT BARRIERS. ALL SEDIMENT COLLECTED SHALL BE REUSED ON-SITE WITHIN STABILIZED AREAS AS DIRECTED BY THE OWNER'S REPRESENTATIVE.
 - THE CONTRACTOR SHALL INSPECT DOWNSTREAM CONDITIONS FOR EVIDENCE OF SEDIMENTATION ON A WEEKLY BASIS. AFTER EACH RAINFALL EVENT, HE MAY BE REQUIRED OR DIRECTED BY ALL APPLICABLE APPROVALS AND PERMITS. THE CONTRACTOR SHALL IMMEDIATELY PROVIDE A WRITTEN REPORT ON FINDINGS OF SEDIMENT IN DOWNSTREAM AREAS TO ALL AUTHORITIES HAVING JURISDICTION AND MAKE REPAIRS AS REQUIRED OR DIRECTED.
 - ADDITIONAL EROSION AND SEDIMENT CONTROL MEASURES SHALL BE INSTALLED BY THE CONTRACTOR AS REQUIRED/WARRANTED BY FIELD CONDITIONS AND AS DIRECTED BY THE OWNER'S REPRESENTATIVE, JMC, AND/OR ANY AUTHORITY HAVING JURISDICTION.
 - STOCKPILING OF CONSTRUCTION MATERIAL SHALL BE PLACED ON-SITE IN THE AREA DESIGNATED ON THIS PLAN OR AS APPROVED BY THE OWNER'S REPRESENTATIVE. STOCKPILED EXCAVATED MATERIAL SHALL HAVE TWO ROWS OF SILT FENCE LOCATED DOWNSTREAM FROM THE STOCKPILE. STOCKPILED MATERIAL SHALL BE MAINTAINED IN AN ORDERLY MANNER SO AS NOT TO IMPEDER ON PEDESTRIAN AND/OR VEHICULAR TRAFFIC CIRCULATION ROUTES.
 - DOT SHALL BE CONTROLLED BY SPRINKLING OR OTHER APPROVED METHODS AS NECESSARY, OR AS DIRECTED BY THE OWNER'S REPRESENTATIVE.
 - ALL STORMWATER MANAGEMENT PRACTICES SHALL REMAIN UNDISTURBED AND BE PROTECTED FROM HEAVY MACHINERY TRAFFIC DURING CONSTRUCTION. HOWEVER DURING CONSTRUCTION OF THE PRACTICE THE CONTRACTOR SHALL MAINTAIN HEAVY MACHINERY TRAFFIC OFF THE PRACTICE. THE CONTRACTOR SHALL PRACTICE THE NEW YORK STATE DEPARTMENT OF ENVIRONMENTAL CONSERVATION (DEC) "EROSION AND SEDIMENT CONTROL GUIDELINES" AND THE AREA ADOPTED "BEST MANAGEMENT PRACTICES FOR TREE AND SHRUB PLANTING, BRANCH-PLANTING, MAINTENANCE AND CARE" PREPARED BY THE INTERNATIONAL SOCIETY OF ARBORICULTURE (ISA), LATEST EDITIONS, AS FOLLOWS:
A.1. IN SPRING, SUMMER OR EARLY FALL, SEED THE AREA WITH RIVERBASS (ANNUAL OR PERENNIAL) AT 30 POUNDS PER ACRE (APPROXIMATELY 1.7 POUNDS/1000 SQUARE FEET) OR USE 1 POUND/1000 SQUARE FEET).
A.2. IN LATE FALL OR EARLY WINTER, SEED THE AREA WITH CERTIFIED "ARISTON" WINTER RYE (PERENNIAL RYE) AT 100 POUNDS PER ACRE (2.5 POUNDS/1000 SQUARE FEET).
B. APPLICATION SHALL BE UNIFORM BY MECHANICAL OR HYDROSEED METHODS.
C. MULCH ALL SEEDED AREAS WITH STRAW AT A RATE OF 2 TONS PER ACRE (50 POUNDS PER 1000 SQUARE FEET) SUCH THAT THE MULCH FORMS A CONTINUOUS BLANKET.
 - ALL SEEDING AREAS SHALL BE FERTILIZED, RESEED, AND MULCHED AS NECESSARY TO MAINTAIN WOODLAND, FOREST VEGETATION COVER.
 - TEMPORARY SEED MATURES SHALL NOT BE PLACED ON AREAS WHERE FINAL GRASS HAS BEEN ESTABLISHED AND TOPSOIL HAS BEEN PLACED UNLESS OTHERWISE DIRECTED BY THE PROJECT LANDSCAPE ARCHITECT.
 - SALES AND CONSTRUCTION TRAILERS SHALL BE LOCATED ANYWHERE WITHIN THE LIMITS OF DISTURBANCE AT THE DISCRETION OF THE APPLICANT.

SEQUENCE OF CONSTRUCTION

CONSTRUCTION SHALL BE SEQUENCED IN SUCH A MANNER THAT ANY AREA WHICH IS DISTURBED SHALL FIRST BE PROTECTED WITH SEDIMENT EROSION CONTROLS AS INDICATED ON THIS PLAN.

ALL LOCAL, STATE AND FEDERAL REGULATIONS SHALL BE FOLLOWED BY THE BLASTING CONTRACTOR SHOULD SITE CONDITIONS REQUIRE BLASTING FOR THE PURPOSES OF ROCK REMOVAL.

ANY EARTHWORK PERFORMED SHALL BE SUPERVISED BY THE SITE GEOTECHNICAL ENGINEER AS DIRECTED BY THE GEOTECHNICAL ENGINEER. STABLE MATERIALS SHALL BE STOCKPILED AND REUSED ON-SITE AS APPLICABLE. UNSUITABLE MATERIAL SHALL BE EXPORTED OFF-SITE.

PARTICULAR REQUIREMENTS ARE GIVEN AS FOLLOWS:

PHASE 2 (APPROX. 9:40 A.M.)

- INSTALL ALL SILT FENCES AND STABILIZED CONSTRUCTION ENTRANCE.
- CLEAR THE AREA TO BE CONSTRUCTED. VEGETATIVE WASTE WILL BE CHIPPED AND SPREAD ON-SITE AS AN INTERIM STABILIZATION METHOD.
- REMOVE AND STOCKPILE TOPSOIL IN THE DESIGNATED STOCKPILE AREA OR IN PREVIOUSLY USED STOCKPILE AREAS AS REQUIRED. SEED, MULCH, AND INSTALL SILT FENCING AROUND THE TEMPORARY TOPSOIL STOCKPILE LOCATION FOR EROSION CONTROL PURPOSES.
- PROCEED WITH ROUGH GRADING OF THE AREA UNDER ACTIVE CONSTRUCTION. INSTALL EROSION CONTROL MATTING ON SLOPES STEEPER THAN 3 HORIZONTAL TO 1 VERTICAL. CONTINUE ROADWAY CONSTRUCTION.
- INSTALL STORMWATER DRAINAGE SYSTEMS FROM C-08 THROUGH C-21, FROM DWA-4 TO DWA-10, THROUGH C-24-27, AND FROM DWA-41-42 THROUGH C-42-46. IMMEDIATELY INSTALL INLET PROTECTION ON ALL DRAIN INLETS. CONSTRUCTION DIVERSION SWALES AS REQUIRED.
- CONTINUE ROADWAY CONSTRUCTION AND BEGIN CONSTRUCTION OF BUILDINGS 41-52.
- INSTALL SANITARY SEWER SYSTEM FROM SMH-9 THROUGH SMH-13 AND SMH-2-9 THROUGH SMH-2-13.
- TRENCH AND INSTALL OTHER UTILITIES AS REQUIRED (WATER, GAS, ELECTRIC, TELEPHONE).
- INSTALL ASPHALT PAVEMENT.
- FINISH GRADING, REDISTRIBUTE TOPSOIL, AND ESTABLISH VEGETATION IN ACCORDANCE WITH THE LANDSCAPE & WETLAND MITIGATION PLAN.
- CLEAN SURROUNDING AREA AND STORM DRAINAGE SYSTEMS OF ALL ACCUMULATED SEDIMENT.
- COMPLETE SITE AND BUILDING CONSTRUCTION. CONSTRUCT THE ROADWAY (ISLAND AT THE CATHERINE STREET ENTRANCE).
- REMOVE ALL TEMPORARY EROSION AND SEDIMENT CONTROL MEASURES (I.E. SILT FENCE, INLET PROTECTION, ETC.) AND TEMPORARY CONSTRUCTION FENCE FROM INFILTRATION SYSTEM AREAS.
- BRING INFILTRATION SYSTEMS IS-19 AND IS-28 AND THE ENTIRE STORMWATER NETWORK ONLINE ONCE SUFFICIENT PERMANENT STABILIZATION OF THE CONTRIBUTING DRAINAGE AREAS ARE ESTABLISHED.

Revision	By	Date	Description
1	REVISOR	06/26/2023	NO

TOLL BROS. INC.
420 CATHARINE STREET
DANBURY, CT 06810

JMC
JMC Planning, Engineering, Landscape Architecture & Land Surveying, PLLC
John Meyer Consulting, Inc.
120 BECHTOLD ROAD • ARMONK, NY 10504
PHONE: 914.433.3222 • FAX: 914.233.2102
www.jmcpllc.com

PRELIMINARY EROSION AND SEDIMENT CONTROL PLAN (PHASE 3)
FIELDHOME AT CATHERINE STREET
TOWN OF YORKTOWN, NEW YORK

ANY ALTERATION OF PLANS, SPECIFICATIONS, PLATS AND REPORTS BEGINNING THE SEAL OF A LICENSED PROFESSIONAL ENGINEER OR LICENSED LAND SURVEYOR IS A VIOLATION OF ARTICLE 145 OF THE NEW YORK STATE EDUCATION LAW, EXCEPT AS PROVIDED FOR BY SECTION 7209, SUBSECTION 2.

Drawn	BY	Approved	DV
Scale:	1" = 30'		
Date:	04/30/2025		
Project No:	23109		
2024-104 P&E 3	PHASE 3	SEAL	
Drawing No:			

C-406

NOT FOR CONSTRUCTION

Copyright © 2023 by JMC Planning, Engineering, Landscape Architecture & Land Surveying, PLLC. All rights reserved. No part of this document may be reproduced without written permission from JMC Planning, Engineering, Landscape Architecture & Land Surveying, PLLC.



LEGEND

- EXISTING UTILITY POLE
- EXISTING LIGHT POLE
- PROPOSED SINGLE ARM LIGHTING STANDARD (DESIGN BY OTHERS)
- PROPOSED ILLUMINANCE IN FOOT-CANDLES
- EXISTING FEATURE TO BE REMOVED


NOTES

1. LIGHTING DESIGN AND PHOTOMETRIC LEVELS HAVE BEEN TAKEN FROM PLAN PREPARED BY ELASHERNET.

No.	Revision	Date	By
1	INITIAL REV. SUBMISSION	05/08/2023	DFP
2	REVISED PER TOWN COMMENTS	06/26/2023	NB

TOLL BROS. INC.
420 BEECHWOOD ROAD
DANBURY, CT 06810

JMC
JMC Planning, Engineering, Landscape Architecture & Land Surveying, PLLC
JMC Site Development Consultants, LLC
JMC Surveying, LLC
120 BEECHWOOD ROAD • DANBURY, CT 06810
TEL: 203.232.2122 • FAX: 203.232.2122
www.jmcpac.com

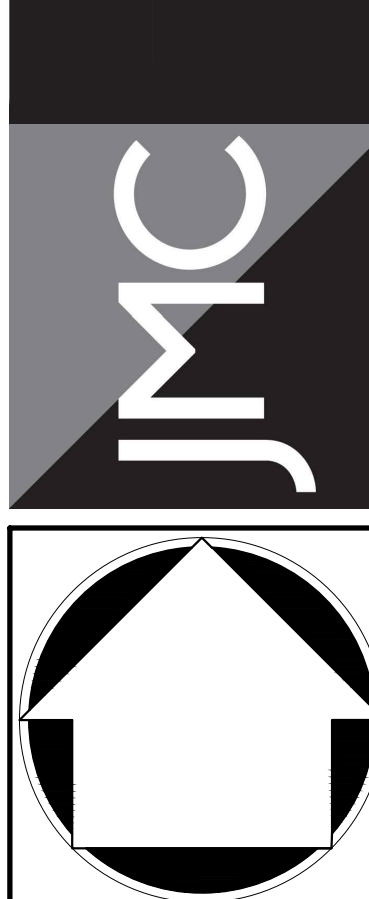

OVERALL PRELIMINARY SITE LIGHTING PLAN
FIELDHOME AT CATHERINE STREET
TOWN OF YORKTOWN, NEW YORK

ANY ALTERATION OF PLANS, SPECIFICATIONS, PLATS AND REPORTS BEARING THE SEAL OF A LICENSED PROFESSIONAL ENGINEER OR LICENSED LAND SURVEYOR IS A VIOLATION OF ARTICLE 145 OF THE NEW YORK STATE EDUCATION LAW, EXCEPT AS PROVIDED FOR BY SECTION 7209, SUBSECTION 2.

Drawn: NB Approved: DV
Scale: 1" = 60'
Date: 04/23/2025
Project No: 23109
3309-0000 LIGHTING LAYOUT
Drawing No: **C-600**

NOT FOR CONSTRUCTION

Copyright © 2025 by JMC Planning, Engineering, Landscape Architecture & Land Surveying, PLLC. All rights reserved. No part of this document may be reproduced without written permission from JMC Planning, Engineering, Landscape Architecture & Land Surveying, PLLC.



LEGEND

EXISTING UTILITY POLE

EXISTING LIGHT POLE

PROPOSED SINGLE ARM LIGHTING STANDARD
(DESIGN BY OTHERS)

PROPOSED ILLUMINANCE IN FOOT-CANDLES

EXISTING FEATURE TO BE REMOVED

NOTES

1. LIGHTING DESIGN AND PHOTOMETRIC LEVELS HAVE BEEN TAKEN FROM PLAN PREPARED BY ELASENERGY.

No.	Revision	Date	By
1	INITIAL REV. SUBMISSION	05/29/2025	DFP
2	REVISED PER TOWN COMMENTS	06/26/2025	NB

APPLICANT

TOLL BROS. INC.
420 ROUTE 1 ROAD
DANBURY, CT 06810

JMC Planning, Engineering, Landscape Architecture & Land Surveying, PLLC
JMC Site Development Consultants, LLC
John Meyer Consulting, Inc.

120 BEGONIA ROAD • ARMONK, NY 10504
914.333.3225 • 914.214.2102
www.jmcpinc.com

JMC

PRELIMINARY SITE LIGHTING
PLAN (NORTH)

FIELDHOME AT CATHERINE STREET
TOWN OF YORKTOWN, NEW YORK

ANY ALTERATION OF PLANS, SPECIFICATIONS, PLATS AND REPORTS BEARING THE SEAL OF A LICENSED PROFESSIONAL ENGINEER OR LICENSED LAND SURVEYOR IS A VIOLATION OF ARTICLE 145 OF THE NEW YORK STATE EDUCATION LAW, EXCEPT AS PROVIDED FOR BY SECTION 7209, SUBSECTION 2.

Drawn: NB Approved: DV

Scale: 1" = 40'

Date: 04/23/2025

Project No: 23109

2309-0000 (L00100 - 0) LAYOUT

Drawn by: C-601

NOT FOR CONSTRUCTION

Copyright © 2025 JMC Planning, Engineering, Landscape Architecture & Land Surveying, PLLC. All rights reserved. No part of this document may be reproduced without written permission from JMC Planning, Engineering, Landscape Architecture & Land Surveying, PLLC.



LEGEND

EXISTING UTILITY POLE

EXISTING LIGHT POLE

PROPOSED SINGLE ARM LIGHTING STANDARD
(DESIGN BY OTHERS)

PROPOSED ILLUMINANCE IN FOOT-CANDLES

EXISTING FEATURE TO BE REMOVED

NOTES

1. LIGHTING DESIGN AND PHOTOMETRIC LEVELS HAVE BEEN TAKEN FROM PLAN PREPARED BY CLASSENERGY.

No.	Revisions	Date	By
1.	INITIAL RFP SUBMISSION	05/29/2025	DFP
2.	REVISED PER TOWN COMMENTS	06/26/2025	NB

APPLICANT

TOLL BROS. INC.
420 ROGERS ROAD
DANBURY, CT 06810

JMC Planning, Engineering, Landscape Architecture & Land Surveying, PLLC

JMC Site Development Consultants, LLC

John Meyer Consulting, Inc.

120 BEGONIA ROAD • FARMING, NY 10524
PHONE: 914.333.2225 • FAX: 914.233.2102
www.jmcpllc.com

JMC

PRELIMINARY SITE LIGHTING
PLAN (SOUTH)

FIELDHOME AT CATHERINE STREET
TOWN OF YORKTOWN, NEW YORK

ANY ALTERATION OF PLANS, SPECIFICATIONS, PLATS AND REPORTS BEARING THE SEAL OF A LICENSED PROFESSIONAL ENGINEER OR LICENSED LAND SURVEYOR IS A VIOLATION OF ARTICLE 145 OF THE NEW YORK STATE EDUCATION LAW, EXCEPT AS PROVIDED FOR BY SECTION 7209, SUBSECTION 2.

Drawn: NB Approved: DV

Scale: 1" = 40'

Date: 04/23/2025

Project No: 23109

2309-0100: LIGHTING - 02 LAYOUT

C-602