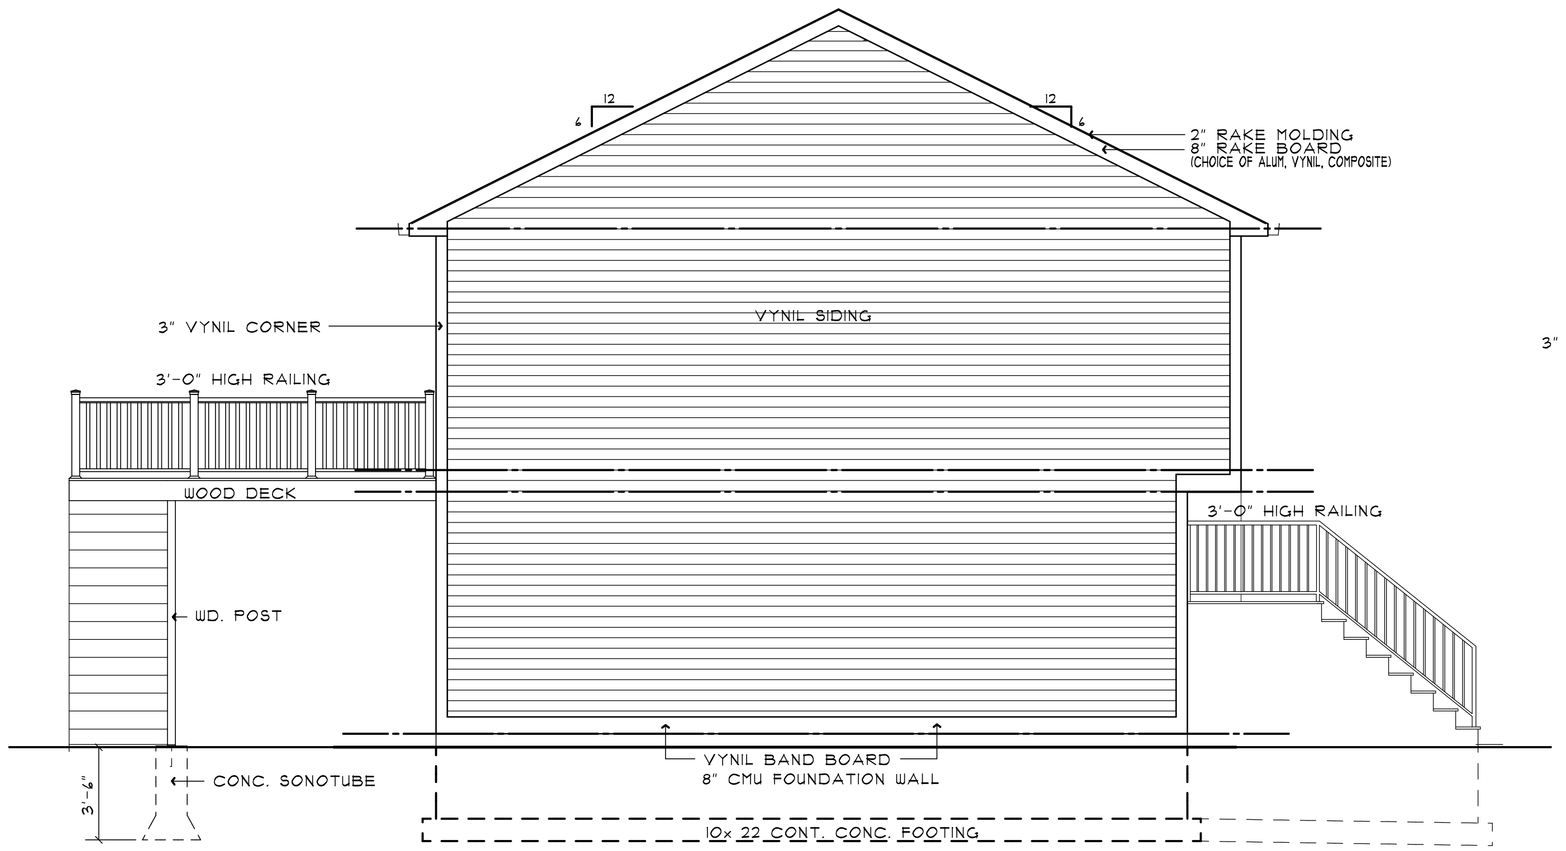

LEFT SIDE ELEVATION

SCALE: 1/4" = 1'-0"

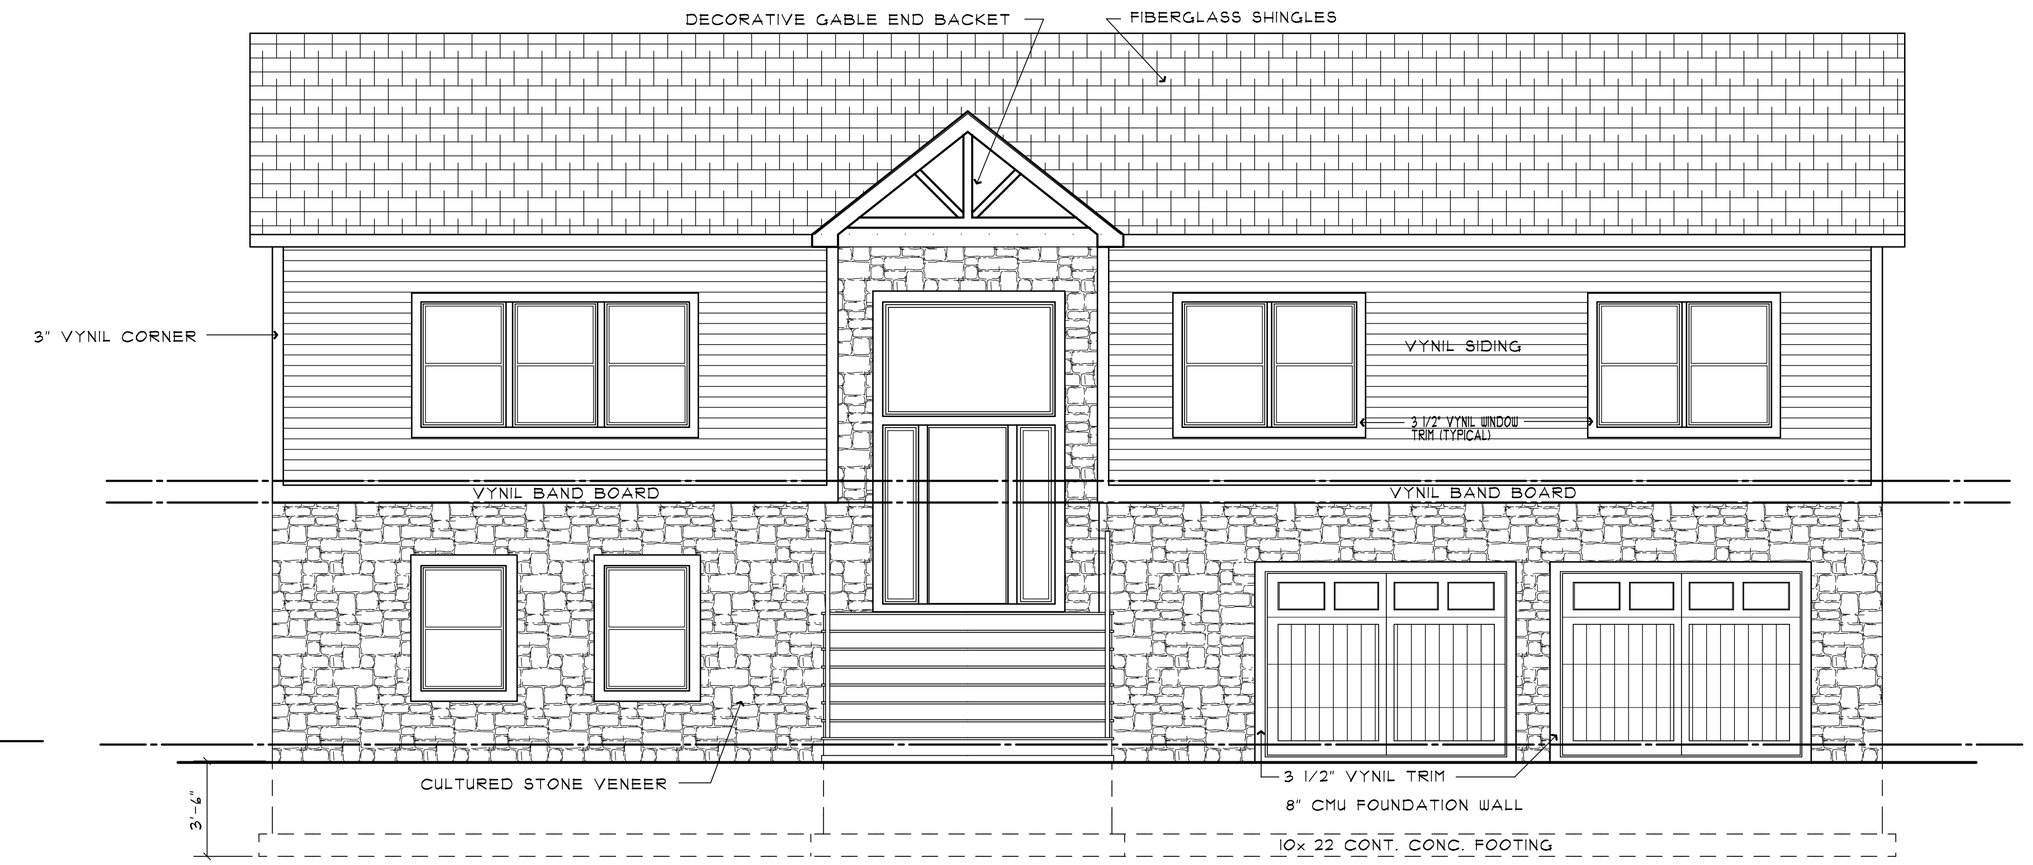

FRONT ELEVATION

SCALE: 1/4" = 1'-0"

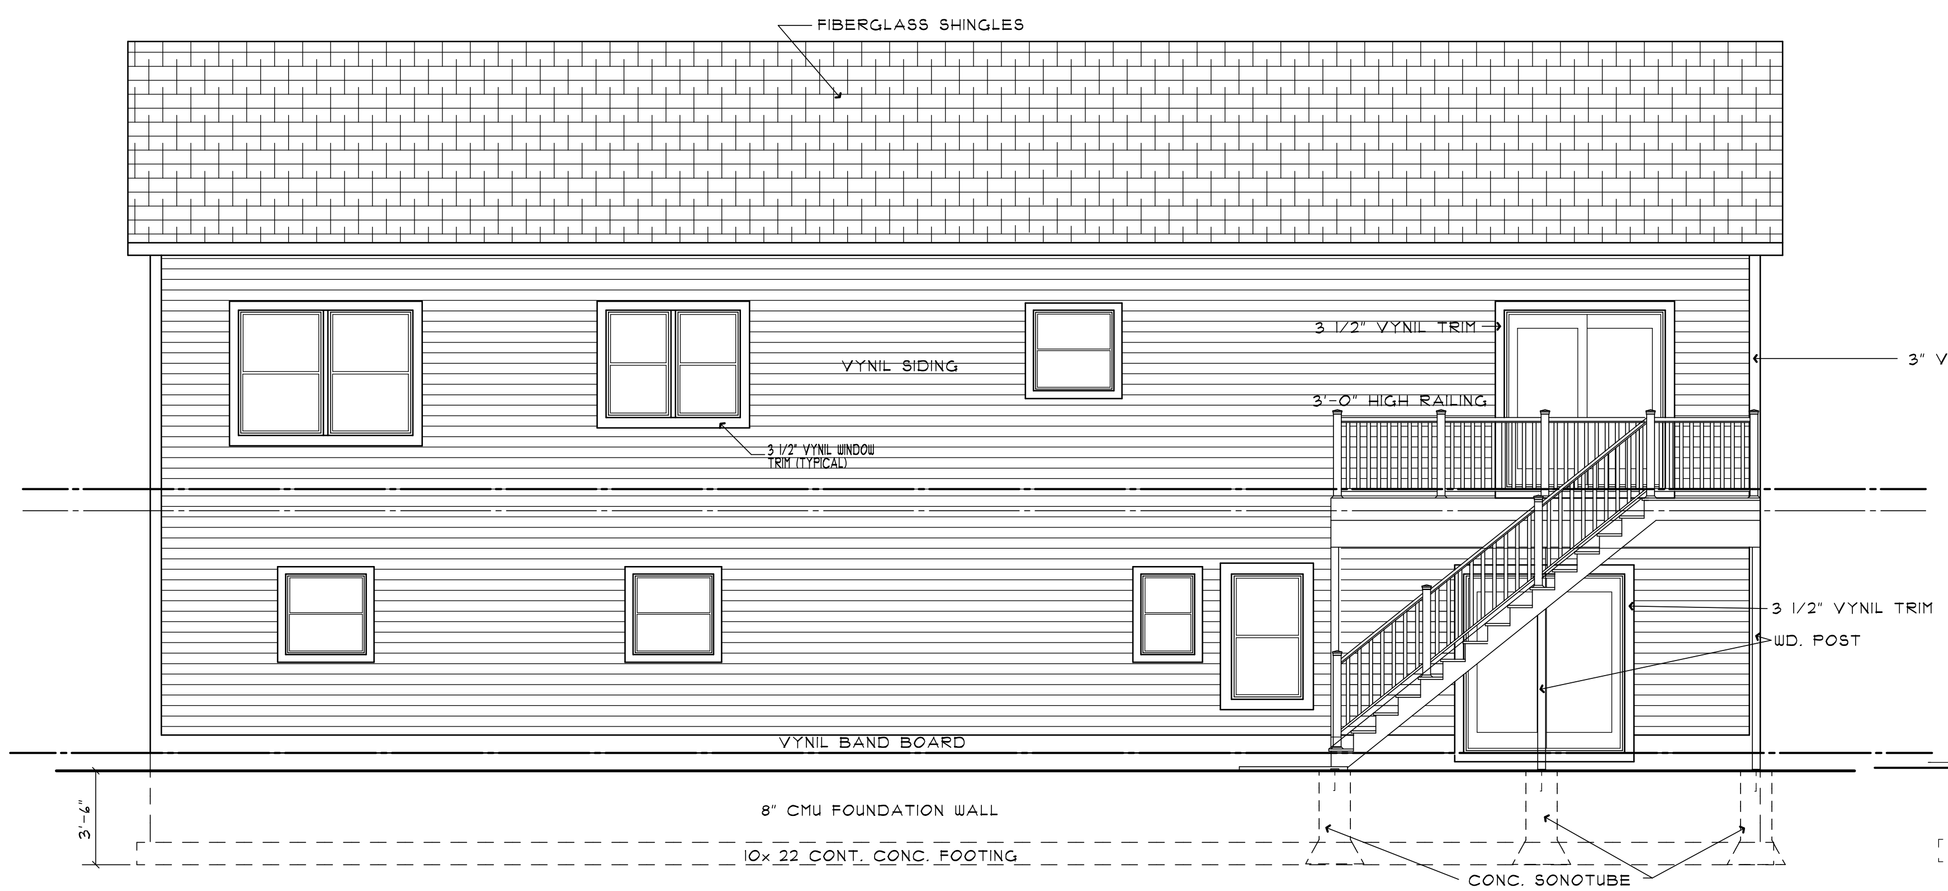

REAR ELEVATION

SCALE: 1/4" = 1'-0"

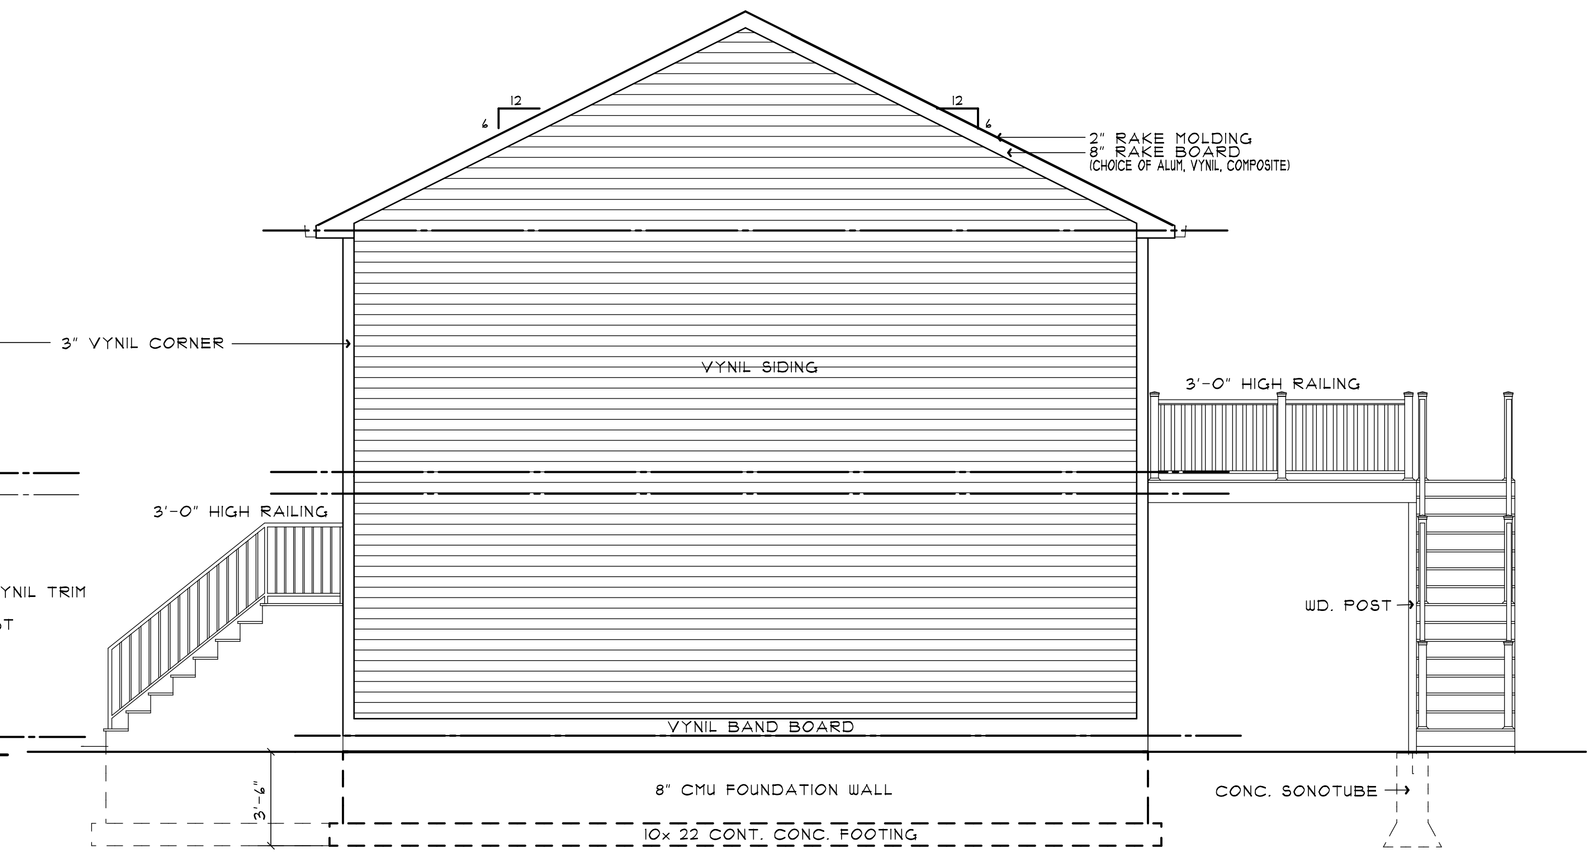

RIGHT SIDE ELEVATION

SCALE: 1/4" = 1'-0"

REVISIONS

P.C.D. ASSOCIATES
DESIGN CONSULTANTS
2506 KINGS WAY * CARMEL, NY 10512

STEVEN A. COSTA, P.E.
CONSULTING ENGINEER
754 PALISADE AVENUE ○ YONKERS, NEW YORK 10703

STATE OF NEW YORK · STEVEN ANTHONY COSTA · LICENSED PROFESSIONAL ENGINEER

To the best of my knowledge, belief, and professional judgment of the design professional, Steven A. Costa, P.E., the plans and specifications depicted on these drawings are in compliance with the applicable provisions of the New York State Uniform Fire Prevention and Building Code and the New York State Energy Conservation Construction Code, as currently in effect.

JOB TITLE
MASTRO RESIDENCE
1552 PAINE STREET
YORKTOWN HTS., NY

DRAWING TITLE
elevations

DATE 2/10/25
SCALE AS NOTED
DRAWN BY PC
CHECKED BY SAC

DRAWING NUMBER
A6