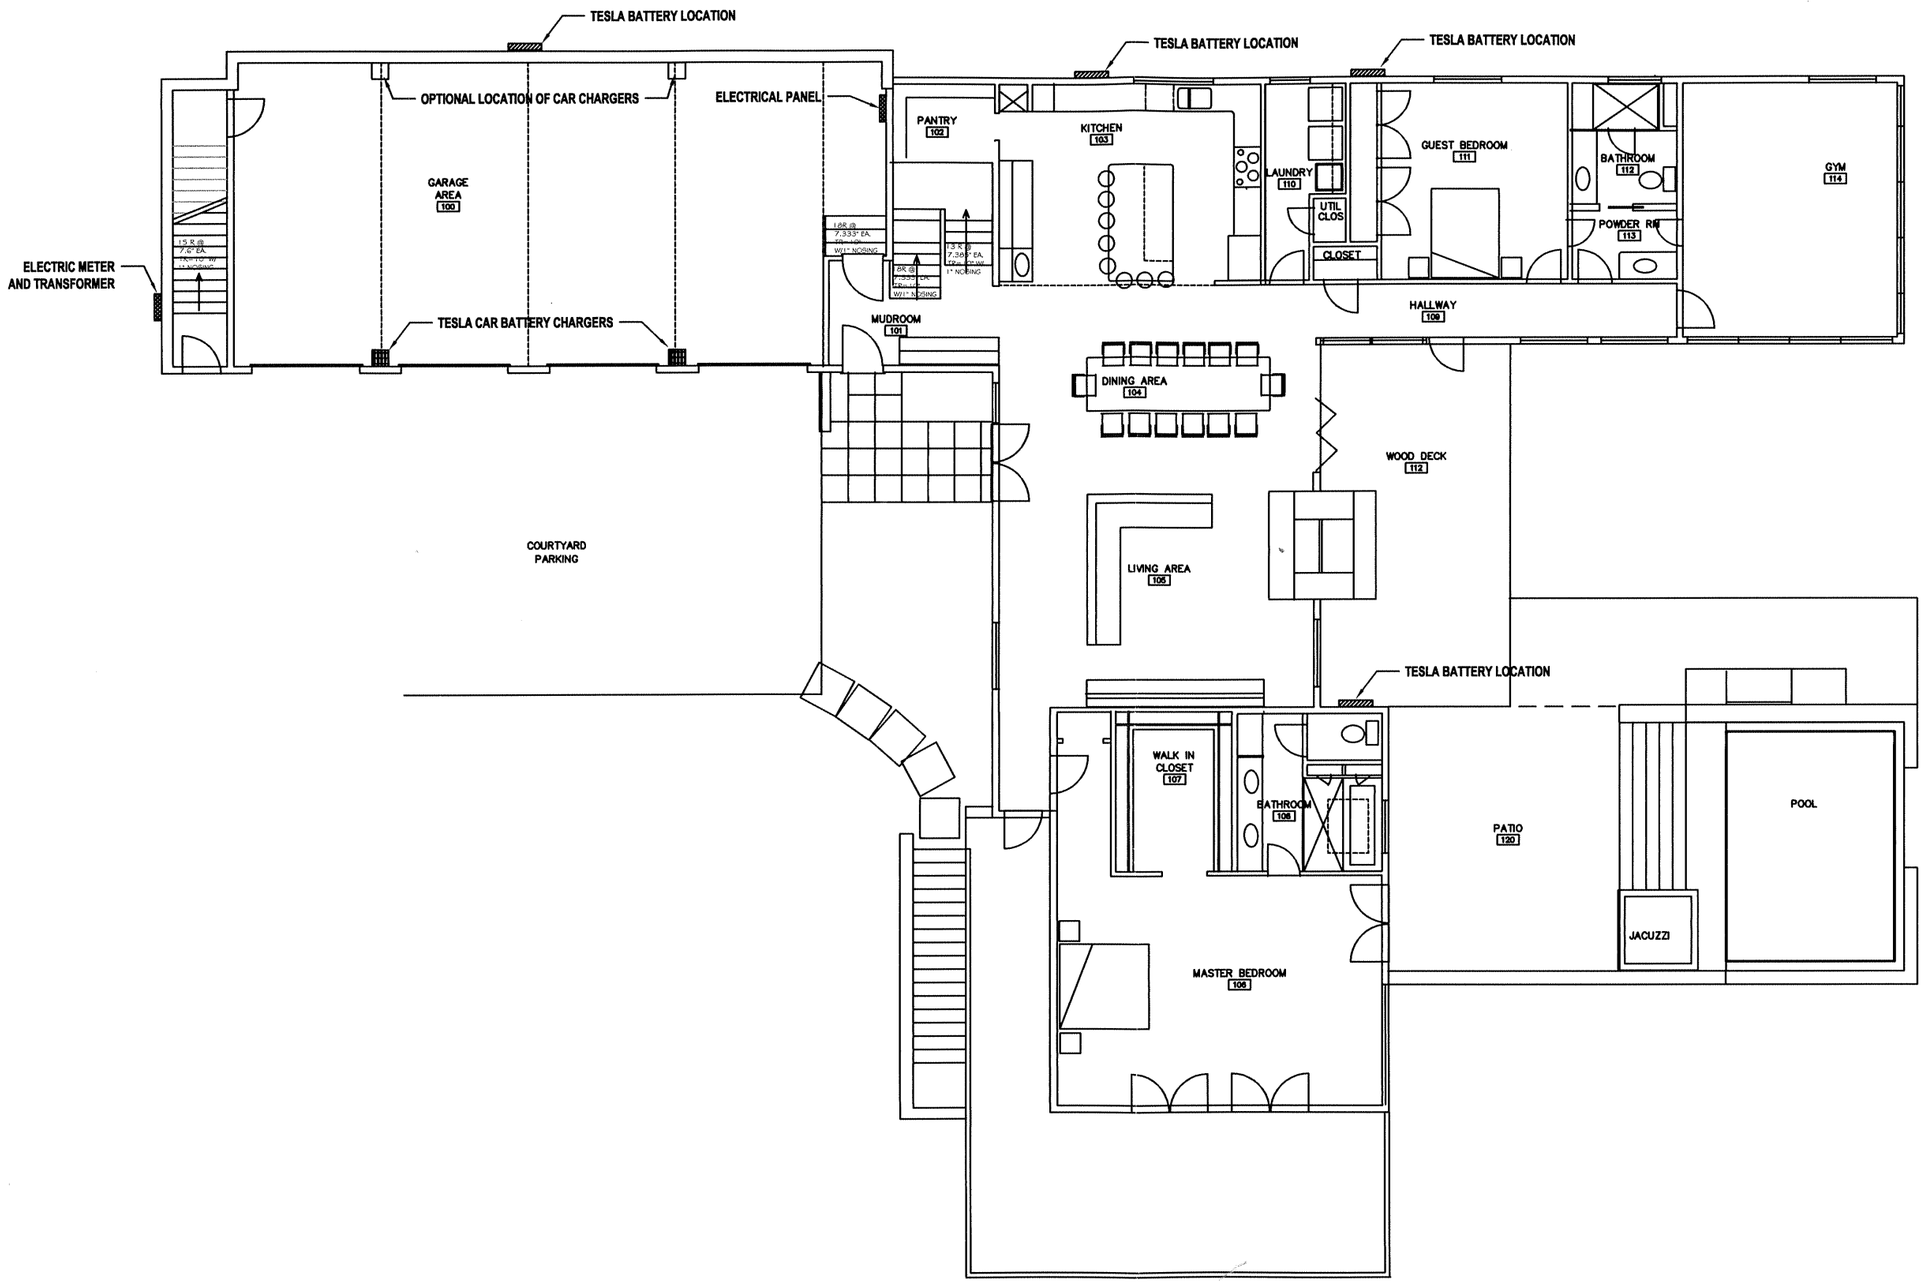


## 1 POWER PANEL LOCATIONS

SCALE: NTS

IT IS A VIOLATION OF NYS EDUCATION LAW SECTION 7209 FOR ANY PERSON , UNLESS THEY ARE ACTING UNDER THE DIRECTION OF A LICENSED PROFESSIONAL ENGINEER, LAND SURVEYOR OR ARCHITECT TO ALTER ANY ITEM BEARING THE STAMP OR SEAL OF A LICENSED PROFESSIONAL IN ANY WAY. IF AN ITEM IS ALTERED, THE ALTERING ENGINEER, SURVEYOR OR ARCHITECT SHALL AFFIX TO THE ITEM THEIR STAMP OR SEAL AND THE NOTATION "ALTERED BY" FOLLOWED BY THEIR SIGNATURE, THE DATE OF SUCH ALTERATION AND THE SPECIFIC DESCRIPTION OF THE ALTERATION.

THESE DRAWINGS ARE THE SOLE PROPERTY OF P.W. SCOTT ENGINEERING AND ARCHITECTS, P.C. AND WILL NOT BE REPRODUCED BY ANY MEANS AND BE GIVEN TO ANY OTHER TRADES/PERSONS WITHOUT THE EXPRESS PERMISSION OF P.W. SCOTT ENGINEERING AND ARCHITECTS, P.C.

NOTE: DO NOT SCALE DRAWINGS DIMENSIONS SUPERCEDE SCALE

P. W. SCOTT
ENGINEERING & ARCHITECTURE, P.C.
3871 ROUTE 6
BREWSTER, NY 10509 845-278-2110

| Revisions | | |
|---|---|---|
| No. | Date | Description |
| . | . | . |

| | | | |
|---|---|---|---|
| Dwg. Title | POWER–LOCATION–PLAN | Seal | Dwg. No. |
| Project Title | 535_JEROME_ROAD,_YORKTOWN_HEIGHTS | | PL |
| Proj. No. | 20–116 | Drawn by PWS | |
| Date | 1/15/21 | Scale NTS | |