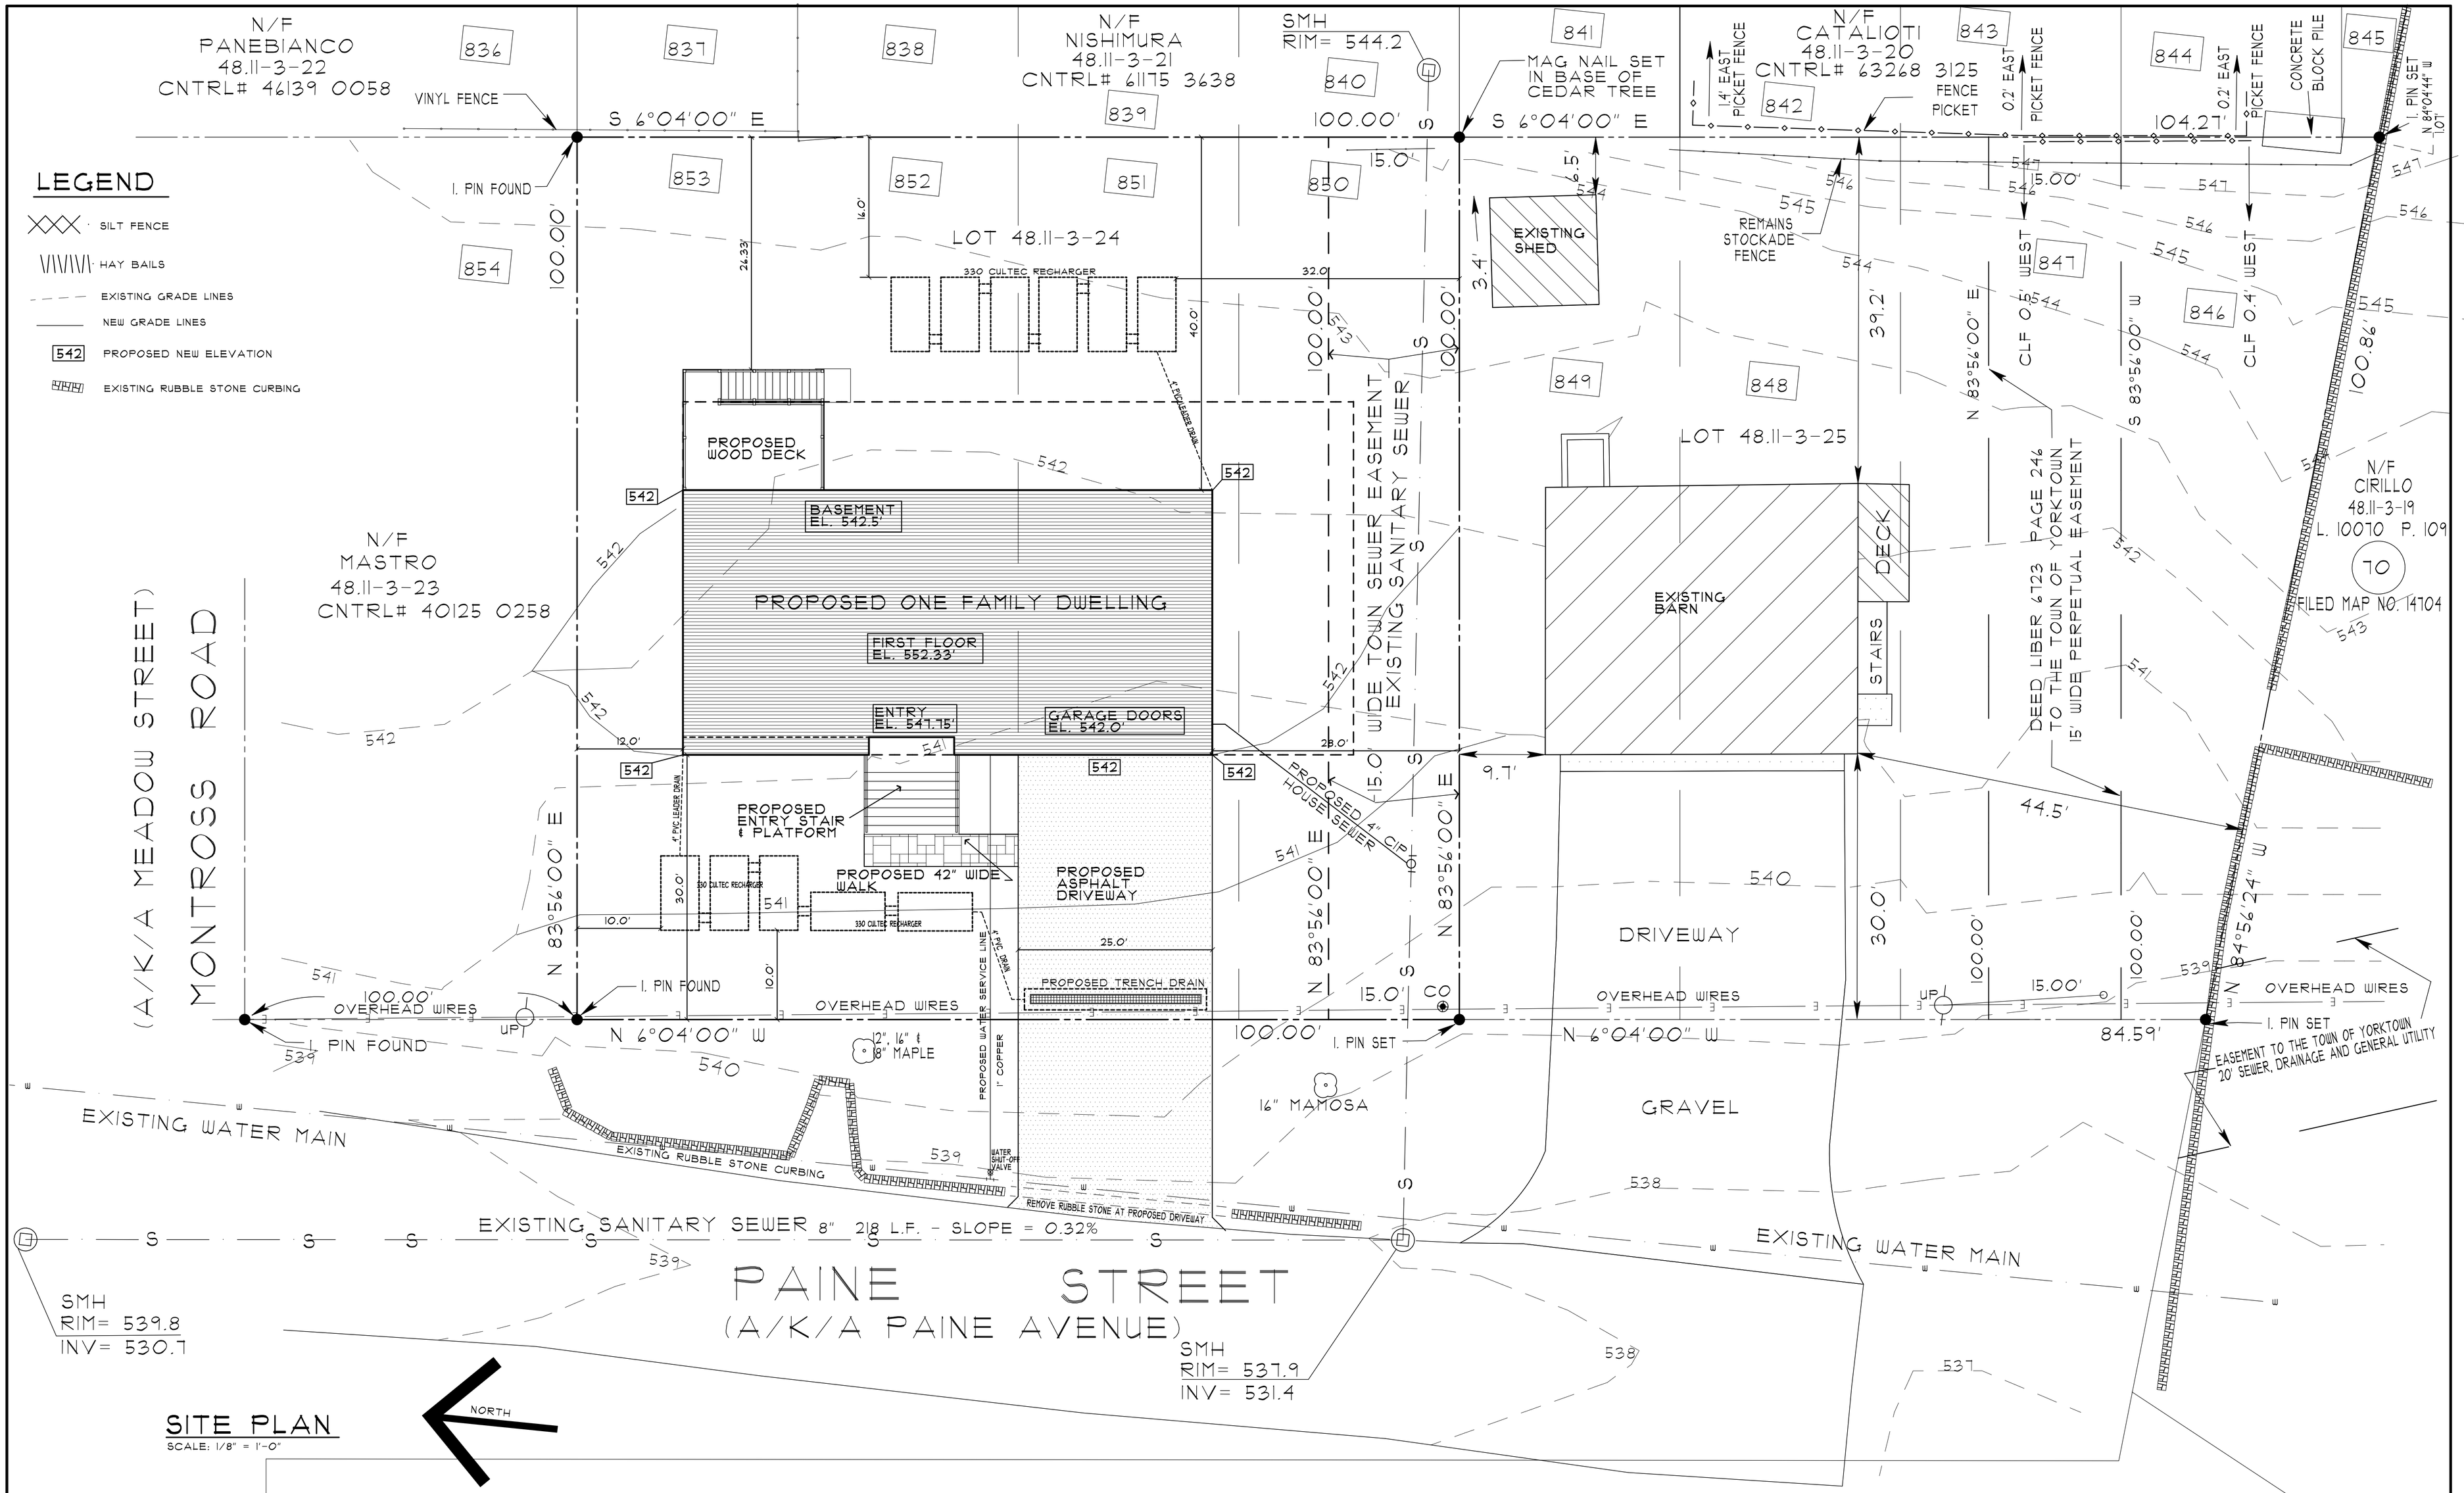

SITE PLAN

SCALE: 1/8" = 1'-0"

REVISIONS

P.C.D. ASSOCIATES
DESIGN CONSULTANTS
2506 KINGS WAY * CARMEL, NY 10512

STEVEN A. COSTA, P.E.
CONSULTING ENGINEER
756 PALISADE AVENUE ○ YONKERS, NEW YORK 10703

STATE OF NEW YORK · STEVEN ANTHONY COSTA · LICENSED PROFESSIONAL ENGINEER

To the best of my knowledge, belief, and professional judgment of the design professional, Steven A. Costa, P.E., the plans and specifications depicted on these drawings are in compliance with the applicable provisions of the New York State Uniform Fire Prevention and Building Code and the New York State Energy Conservation Construction Code, as currently in effect.

JOB TITLE	MASTRO RESIDENCE 1552 PAINE STREET YORKTOWN HTS., NY
DRAWING TITLE	site plan
DATE	2/10/25
SCALE	AS NOTED
DRAWN BY	PC
CHECKED BY	SAC
DRAWING NUMBER	A1